REVISIONS

BLOCK REVISED PER D, A, & S; C.SH's. 279 & 280.
LOT 1 COR. PER DEED & SURVEY; C.SH. 83-244.
LOTS 19B, 20 & 20A PER DEED, C.SH. 92-310

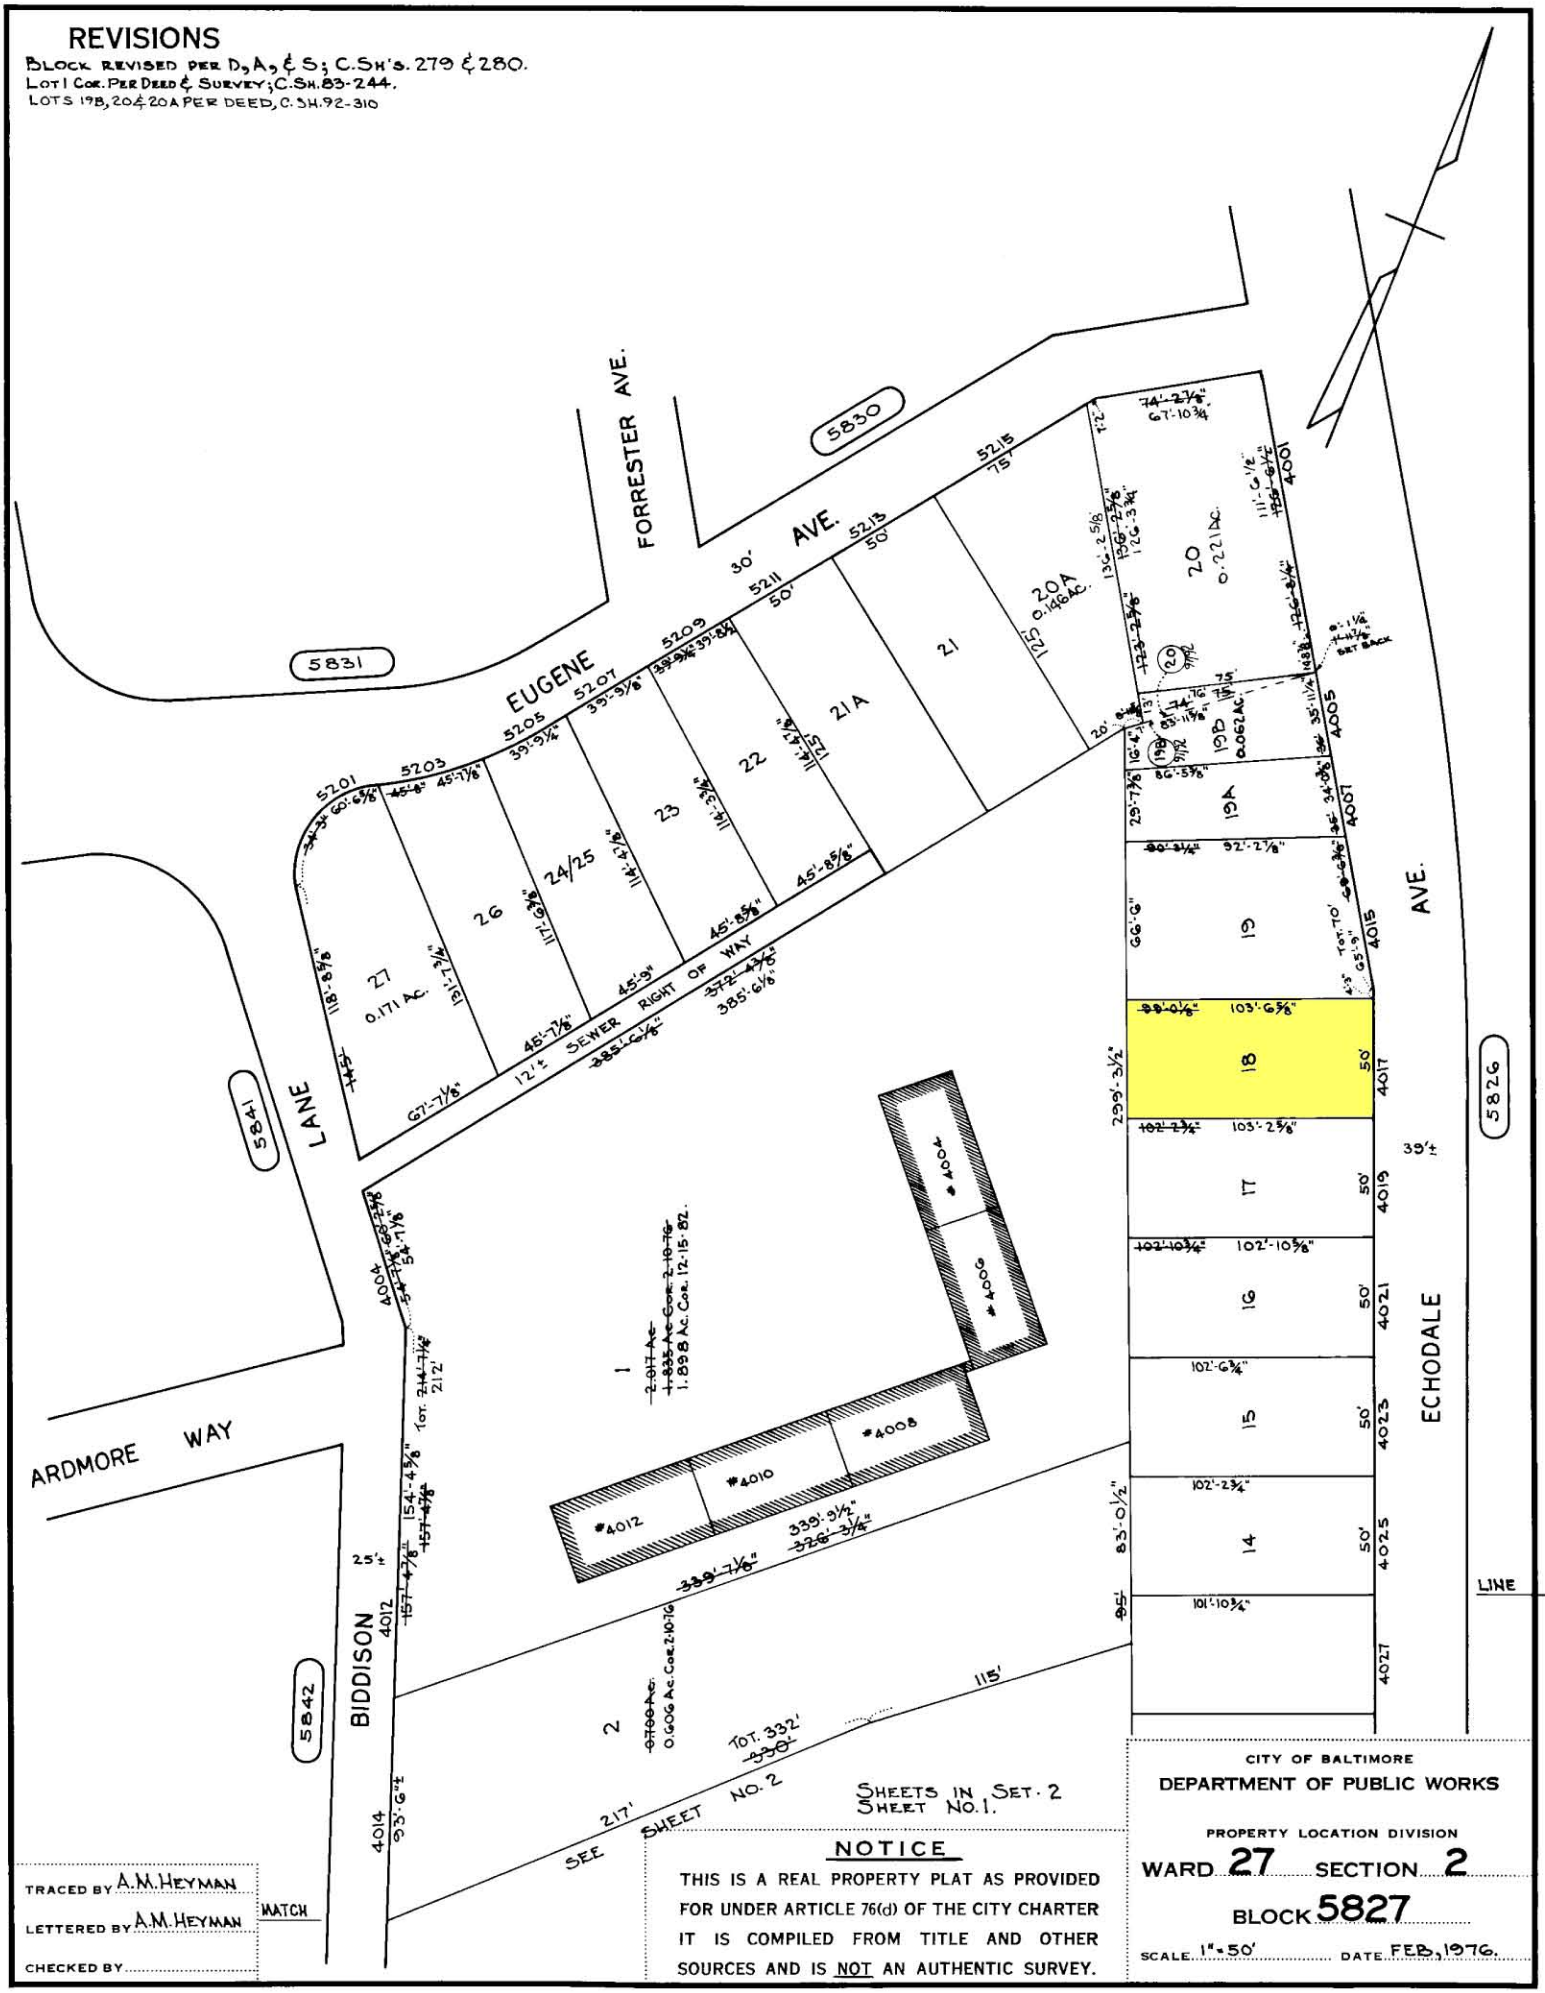

TRACED BY A.M. HEYMAN
LETTERED BY A.M. HEYMAN
CHECKED BY

MATCH

NOTICE

THIS IS A REAL PROPERTY PLAT AS PROVIDED FOR UNDER ARTICLE 76(d) OF THE CITY CHARTER IT IS COMPILED FROM TITLE AND OTHER SOURCES AND IS NOT AN AUTHENTIC SURVEY.

CITY OF BALTIMORE
DEPARTMENT OF PUBLIC WORKS
PROPERTY LOCATION DIVISION

WARD 27 SECTION 2
BLOCK 5827
SCALE 1" = 50' DATE FEB., 1976.