REVISIONS
LOTS 28 THUR 37 DIM CHANGED PER DEED, CSH 534
Lot 50 DIV. PER LETTER & DEED C.SH 86-373
LOTS 39-50 CONS'D PER A.L.O.; CH. SH. 04-233,234

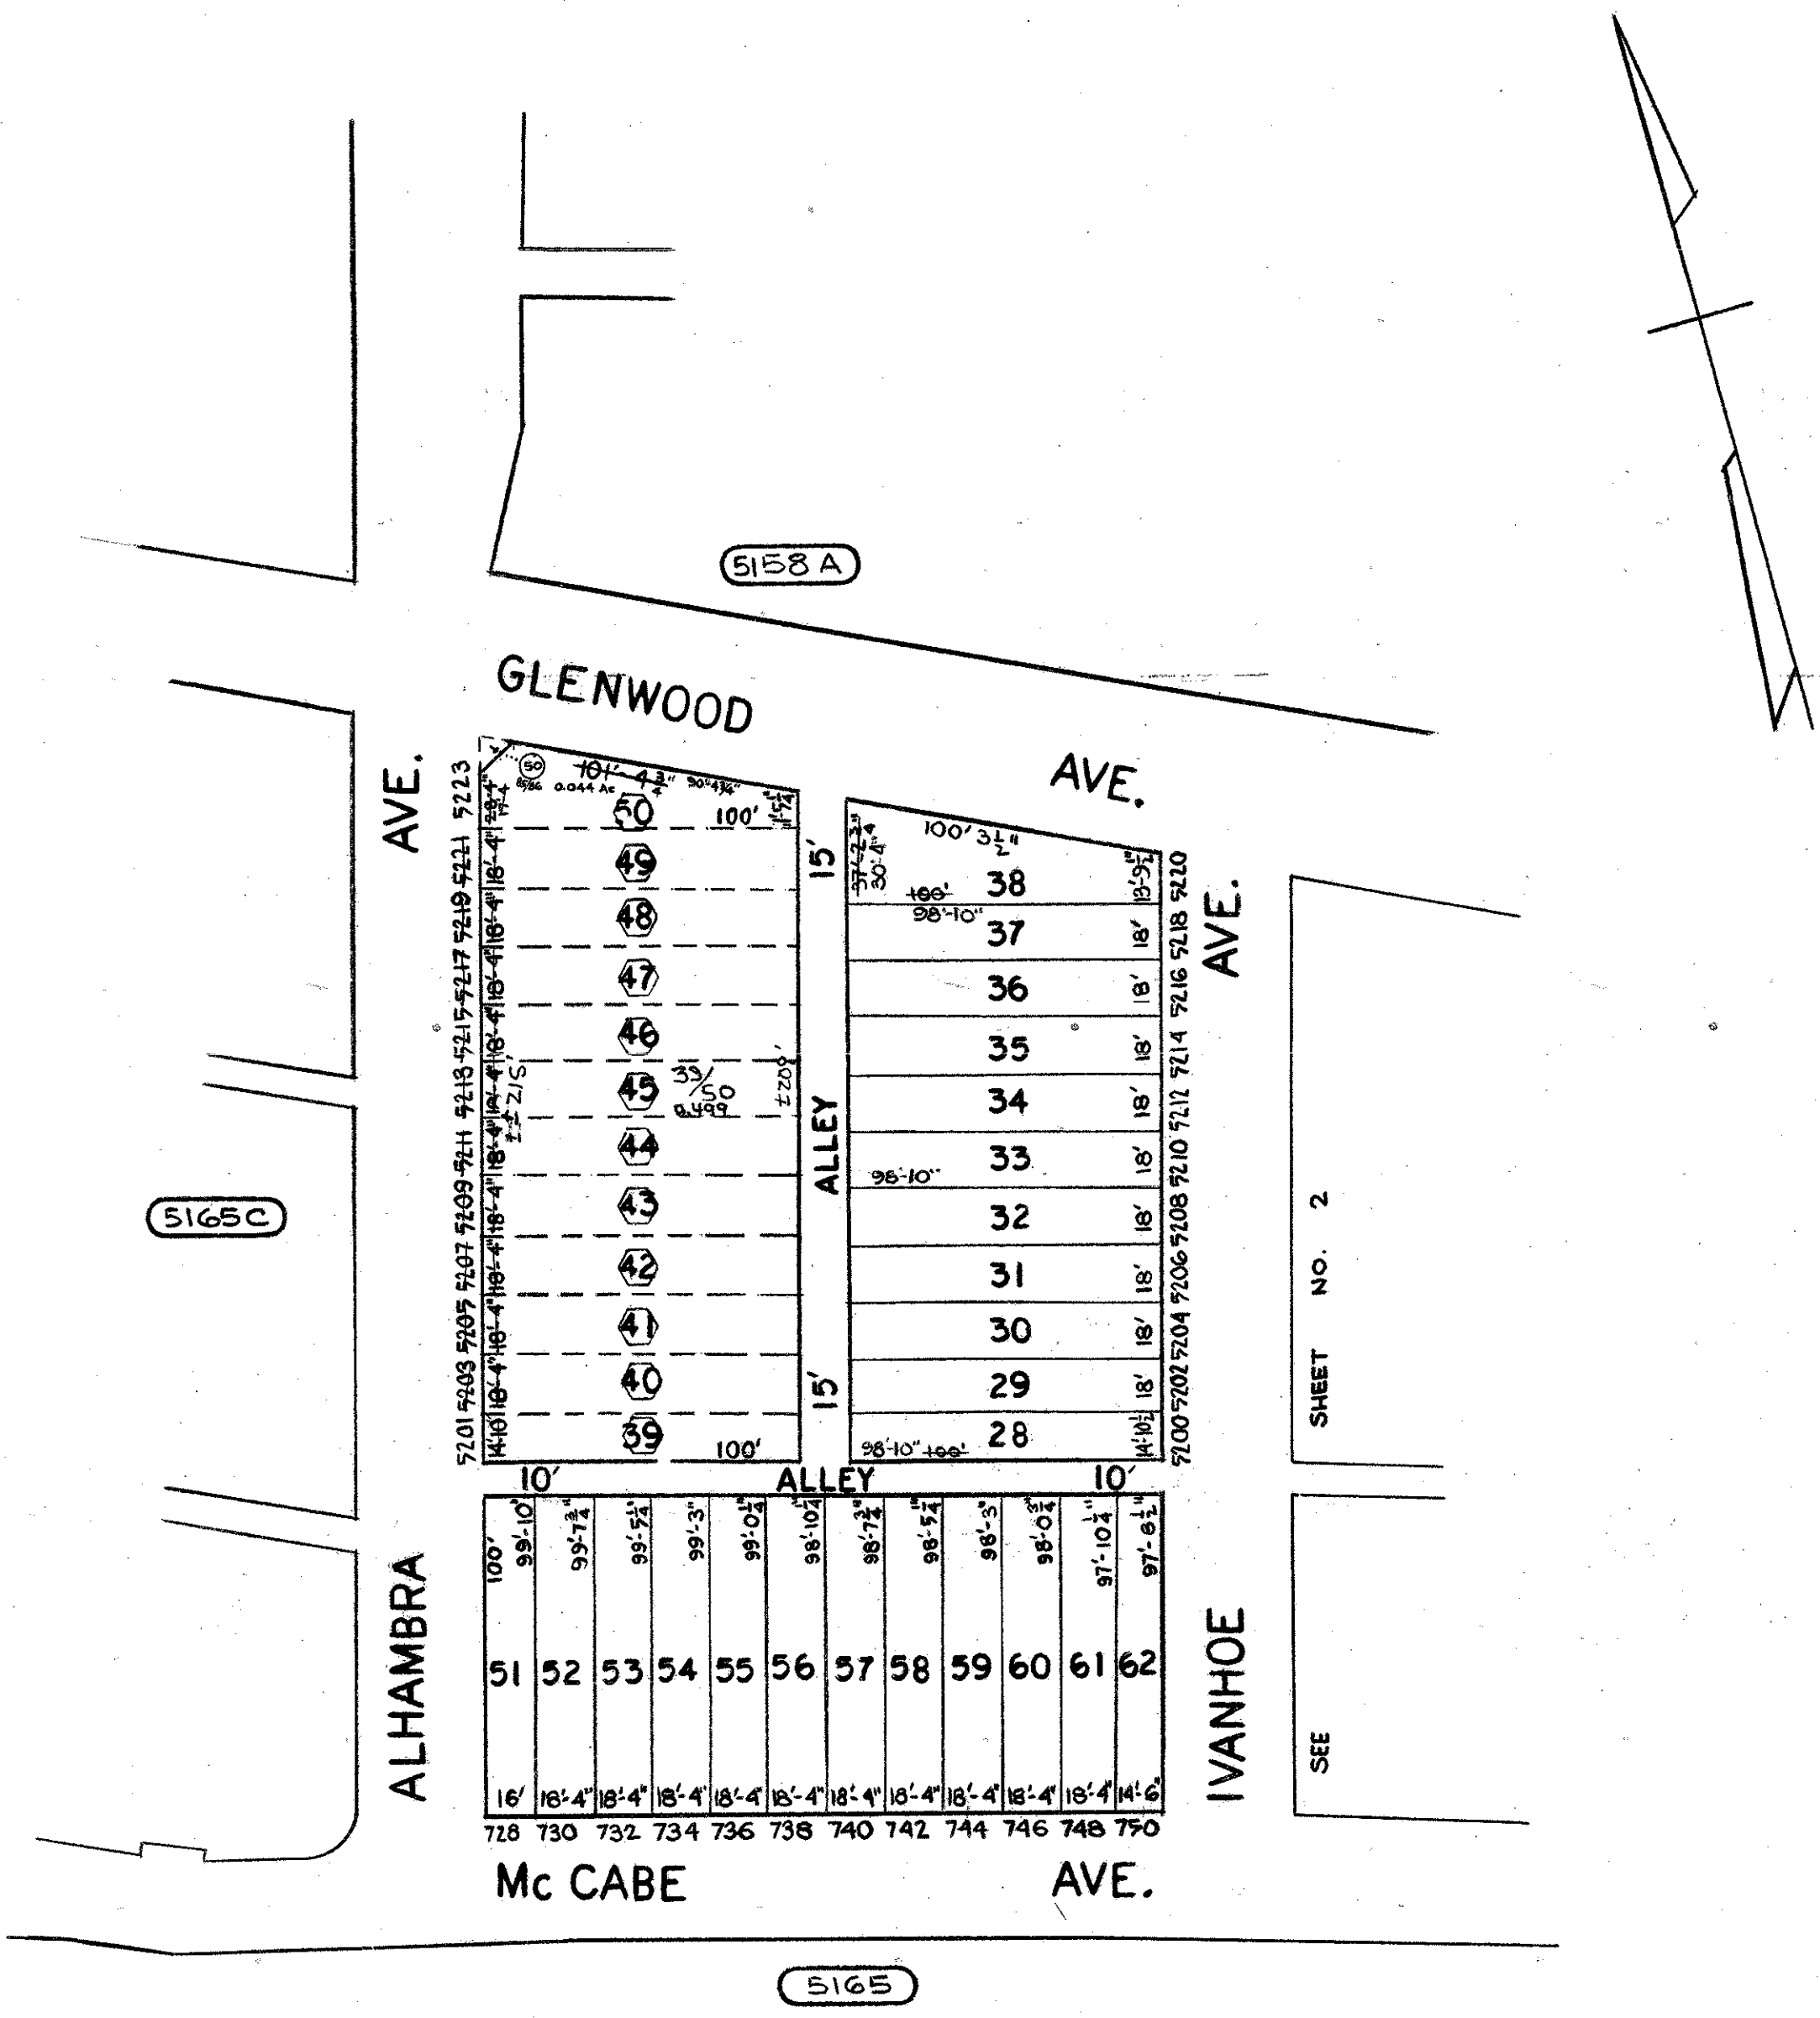

SHEETS IN SET 2
SHEET NO. 1

⬡ - CONDITIONS FOR 03/4

CITY OF BALTIMORE
DEPARTMENT OF PUBLIC WORKS

PROPERTY LOCATION DIVISION

WARD 27 SECTION 49

BLOCK 5165D

SCALE 1" = 50' DATE FEB. 1966

NOTICE

THIS IS A REAL PROPERTY PLAT AS PROVIDED FOR UNDER ARTICLE 76(d) OF THE CITY CHARTER IT IS COMPILED FROM TITLE AND OTHER SOURCES AND IS NOT AN AUTHENTIC SURVEY.

TRACED BY B.W. SAVAGE
LETTERED BY B.W.S.
CHECKED BY