REVISIONS

Block changed per B. of A. & P.S. C.Sh. 2965
LOT 33/47 PER P.L.S. C.SH 85-076

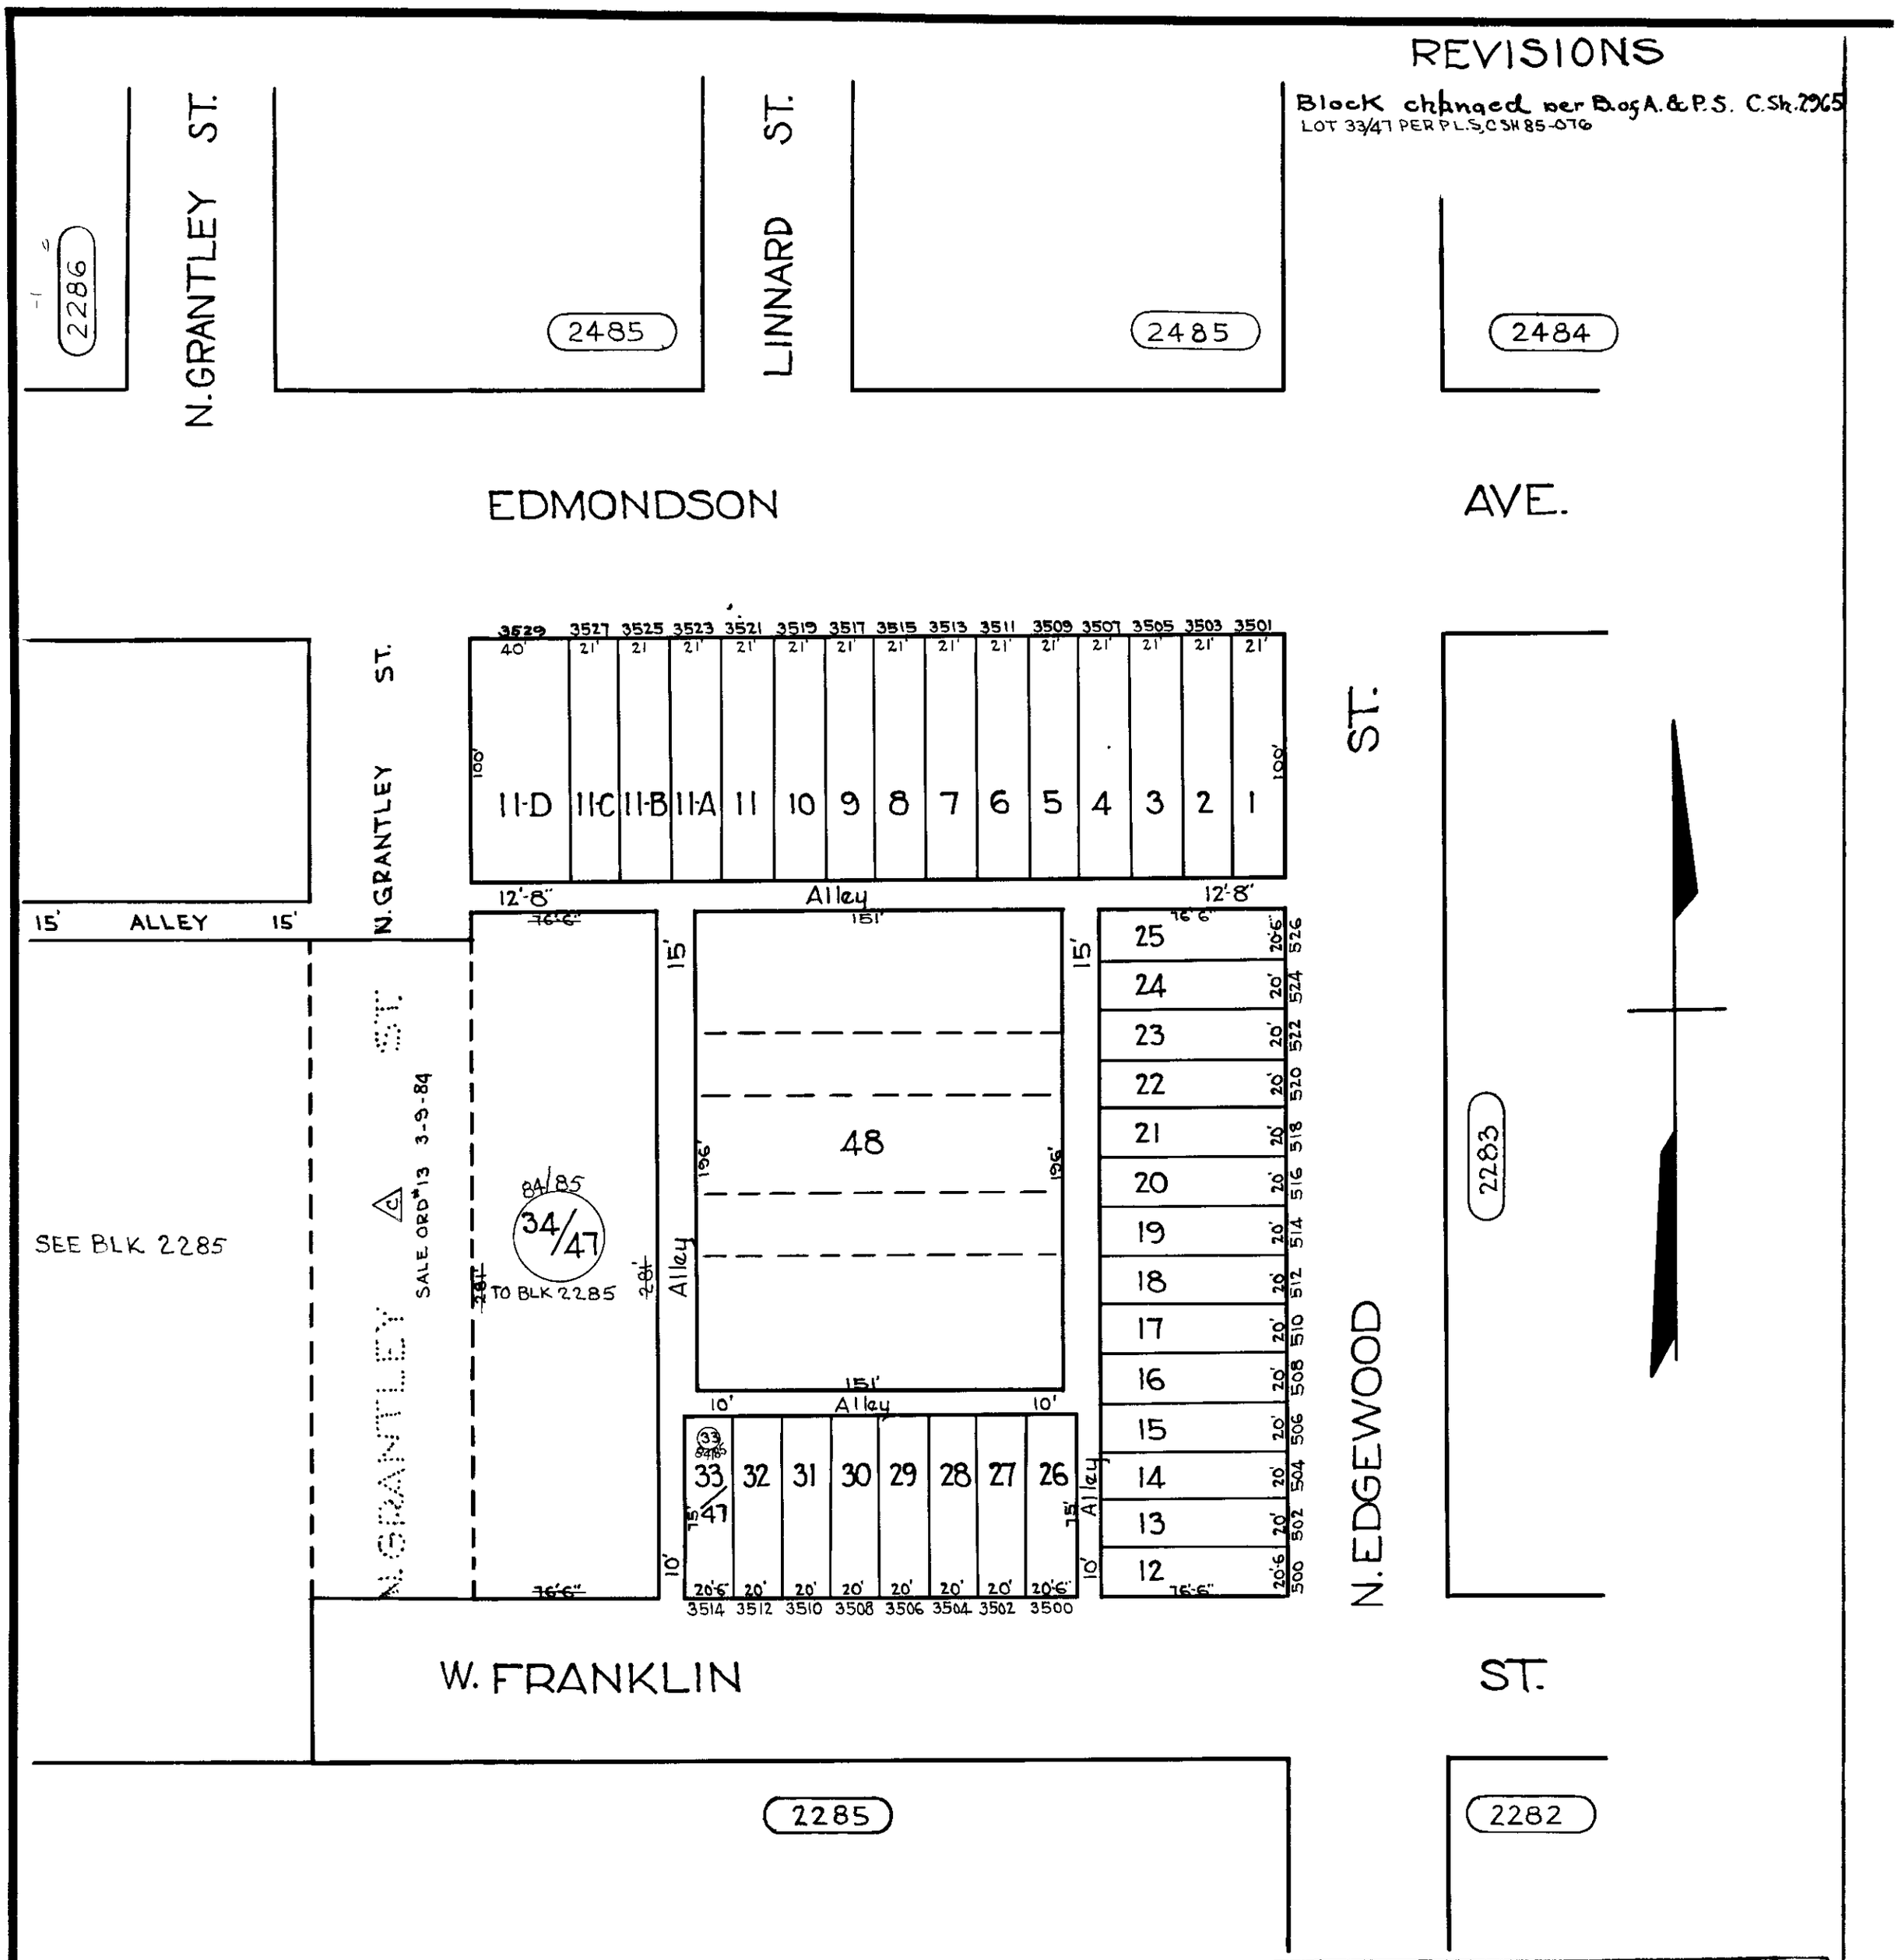

NOTICE

THIS IS A REAL PROPERTY PLAT AS PROVIDED FOR UNDER ARTICLE 76(1) OF THE CITY CHARTER IT IS COMPILED FROM TITLE AND OTHER SOURCES AND IS NOT AN AUTHENTIC SURVEY

NOTE: BLOCK 20-3-2284 FOR 1943

TRACED BY C.C. Miller
LETTERED BY H.V. Houser
CHECKED BY

CITY OF BALTIMORE
DEPARTMENT OF PUBLIC WORKS
BUREAU OF PLANS & SURVEYS
PROPERTY LOCATION DIVISION

WARD 20 SECTION 17
BLOCK 2284

SCALE: 1" = 60'-0" ..... DATE: March 1930