REVISIONS

BLKS. 20-17-2285 & 20-17-2290 PER APP., C. SH. 8919
LOT 22 PER APP.; C. SH. 253
LOTS 22, 23, 24 PER FIELD; C.SH. 1125
LOT 24 PER, DEED & APP, C.SH. 85-076
LOTS 23 & 24 DIV & CONS'D PER DEEDS C.SH 86-099

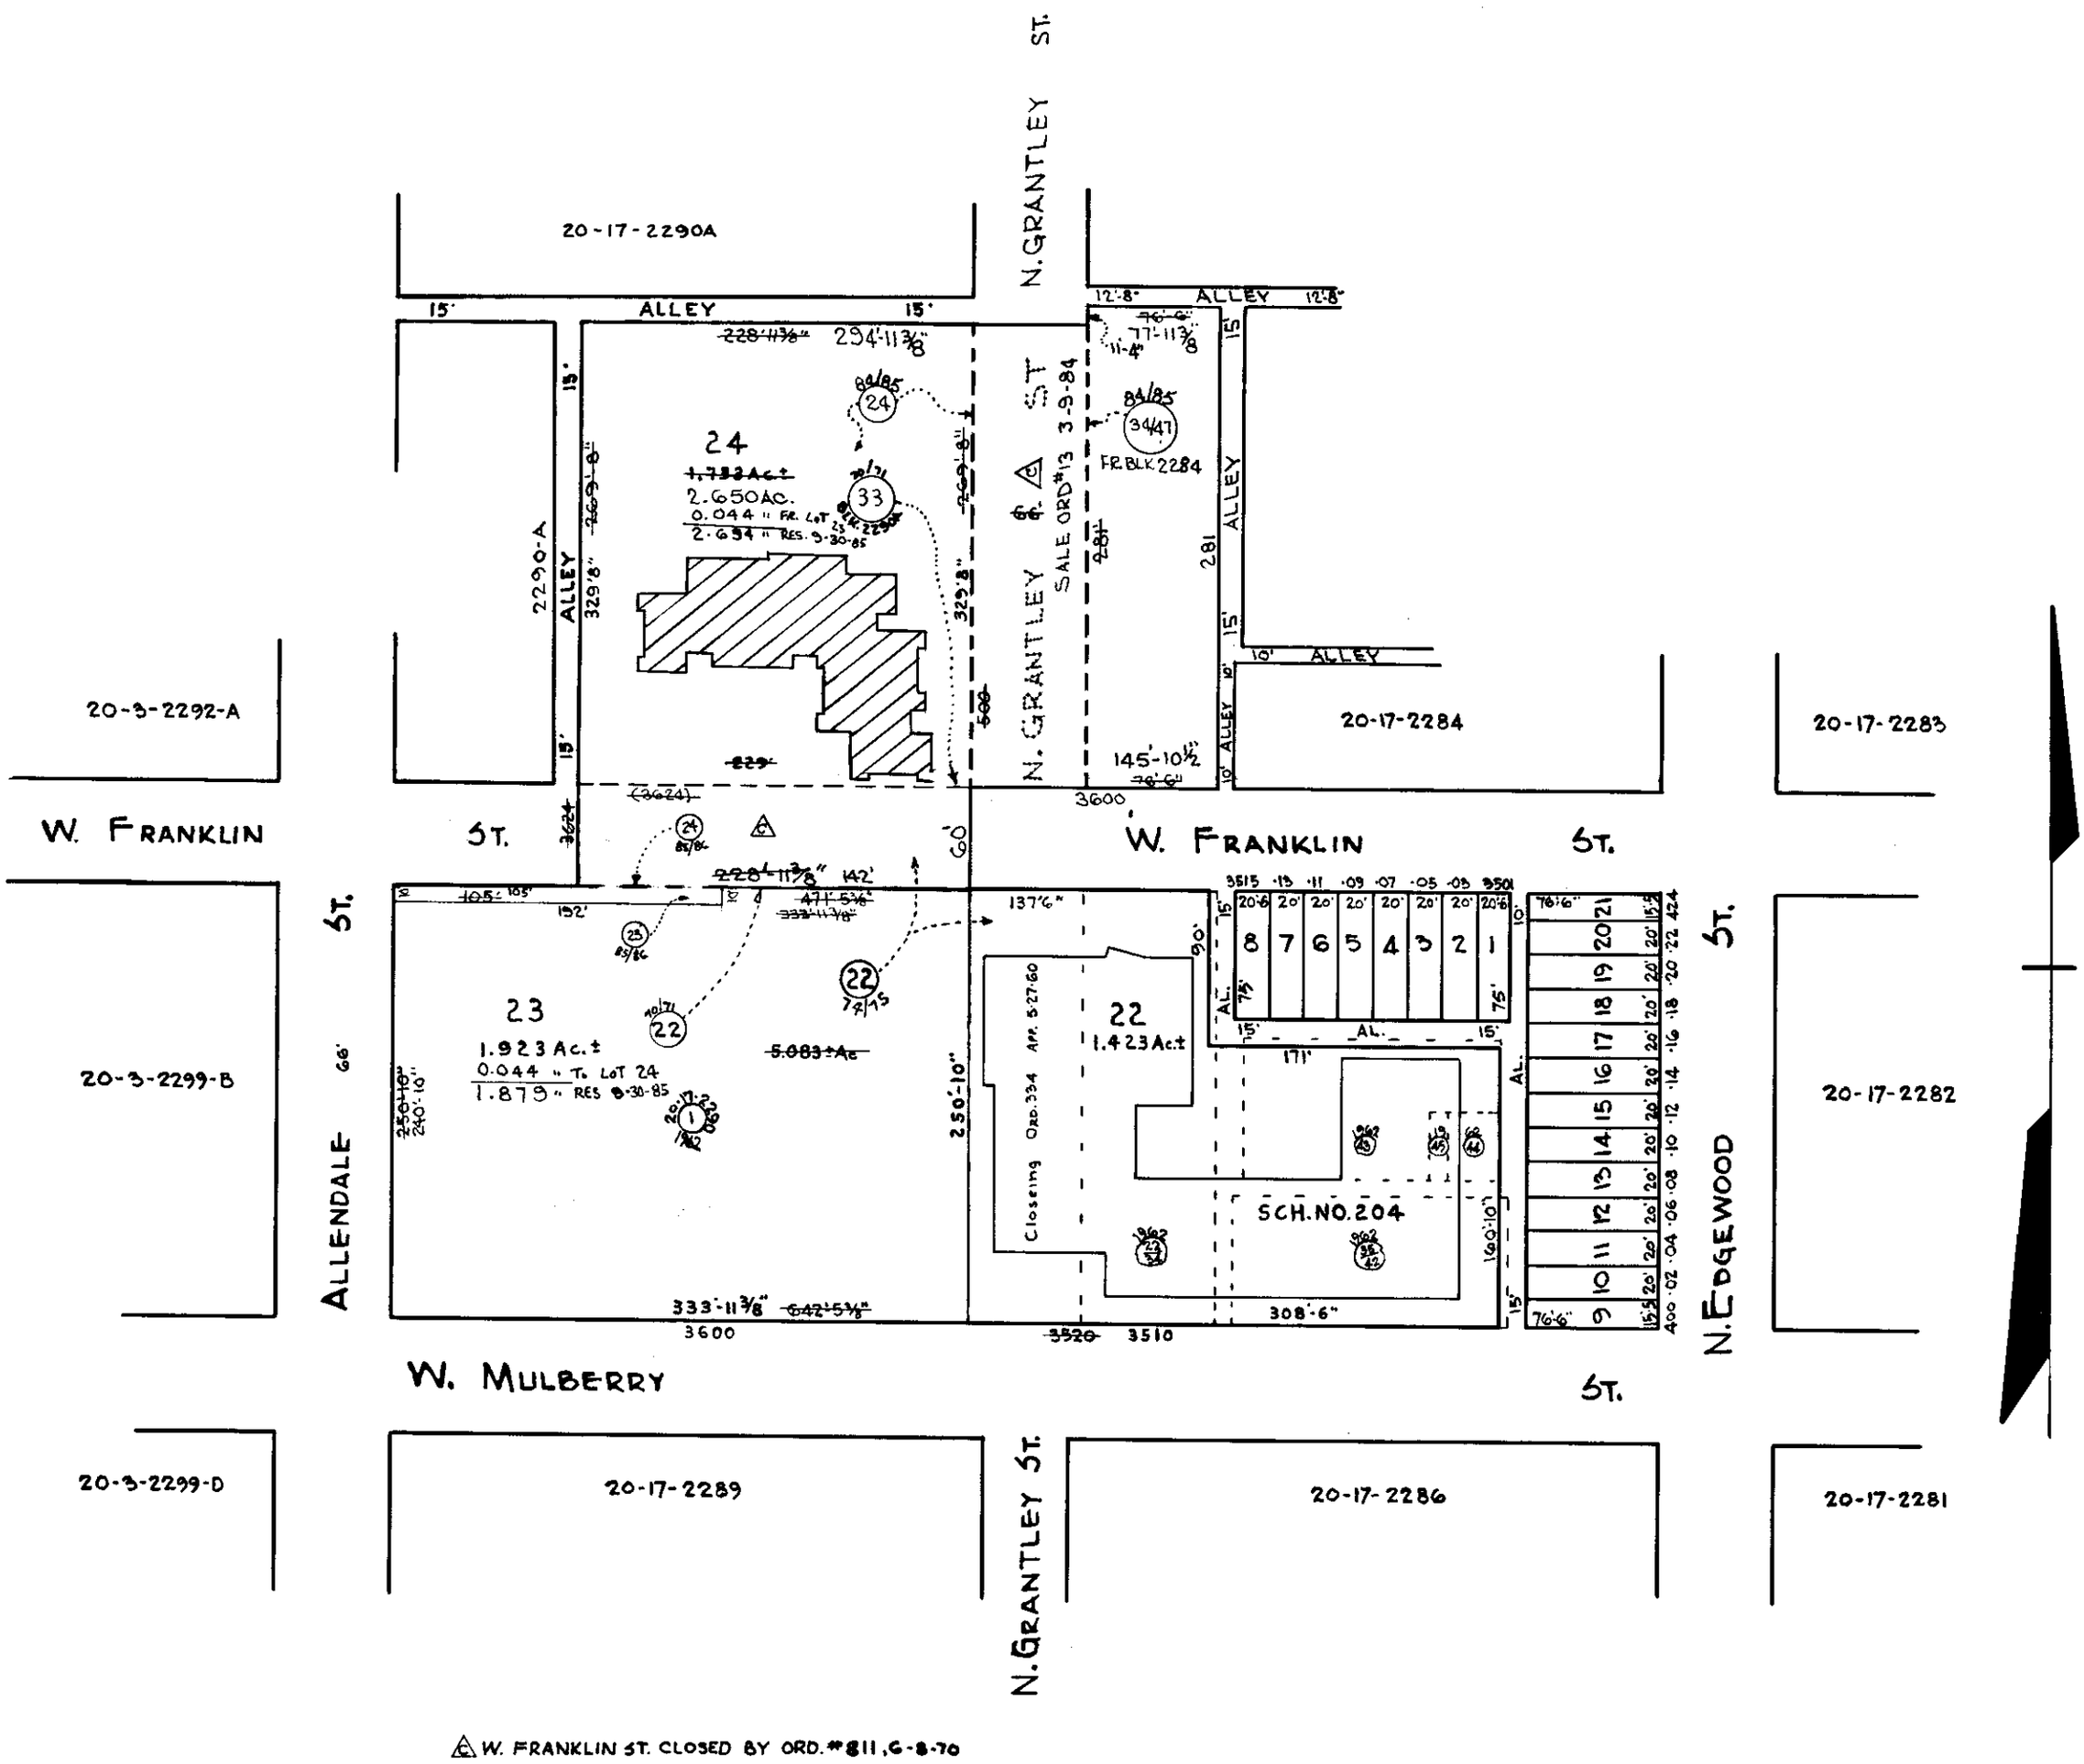

— PLATS USED —
270-A-17

TRACED BY WLW
LETTERED BY "
CHECKED BY

NOTICE

THIS IS A REAL PROPERTY PLAT AS PROVIDED FOR UNDER ARTICLE 76(d) OF THE CITY CHARTER. IT IS COMPILED FROM TITLE AND OTHER SOURCES AND IS NOT AN AUTHENTIC SURVEY

CITY OF BALTIMORE
DEPARTMENT OF PUBLIC WORKS
BUREAU OF SURVEYS
PROPERTY LOCATION DIVISION

WARD 20 SECTION 17
BLOCK 2285

SCALE 1 IN. = 100 FT. DATE Aug. 1962