REVISIONS

LOT 16 DIV. PER DEED CH SH. 80-146
LOT 20 & 21 CONS'D PER O.O. C.SH 97-029

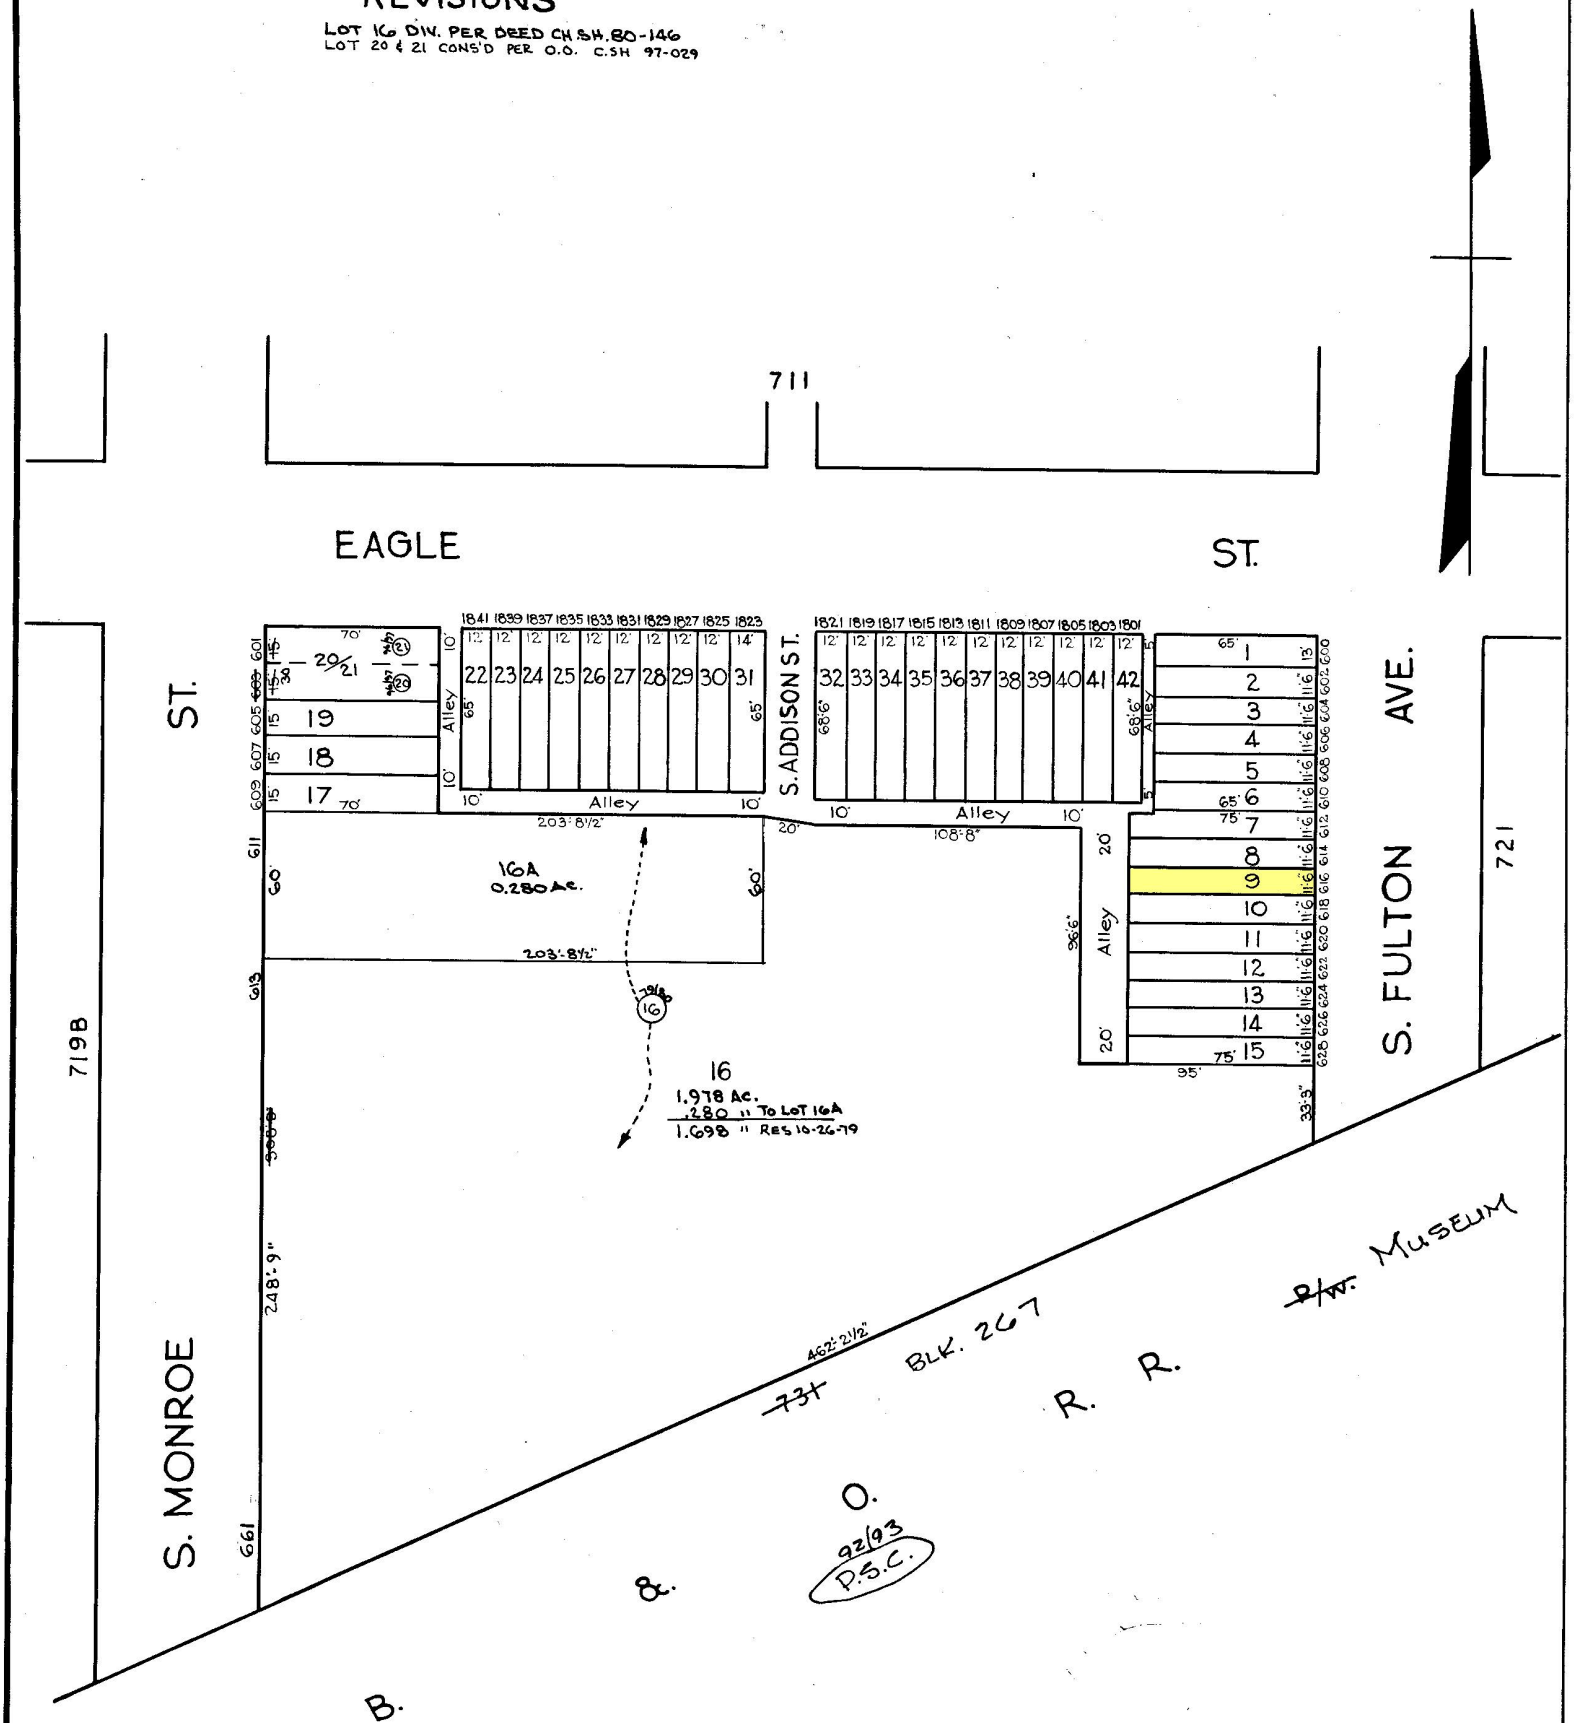

NOTICE

THIS IS A REAL PROPERTY PLAT AS PROVIDED FOR UNDER ARTICLE 76(h) OF THE CITY CHARTER IT IS COMPILED FROM TITLE AND OTHER SOURCES AND IS NOT AN AUTHENTIC SURVEY.

TRACED BY R.L.ITZ
LETTERED BY Jos. J. Rokosky
CHECKED BY

CITY OF BALTIMORE
DEPARTMENT OF PUBLIC WORKS
BUREAU OF PLANS & SURVEYS
PROPERTY LOCATION DIVISION

WARD 19 SECTION 10
BLOCK 720

SCALE 1 IN. = 50 FT. DATE NOV. 1929