REVISIONS

BLOCK REDRAWN CHANGE SHEET 99-003 - 005

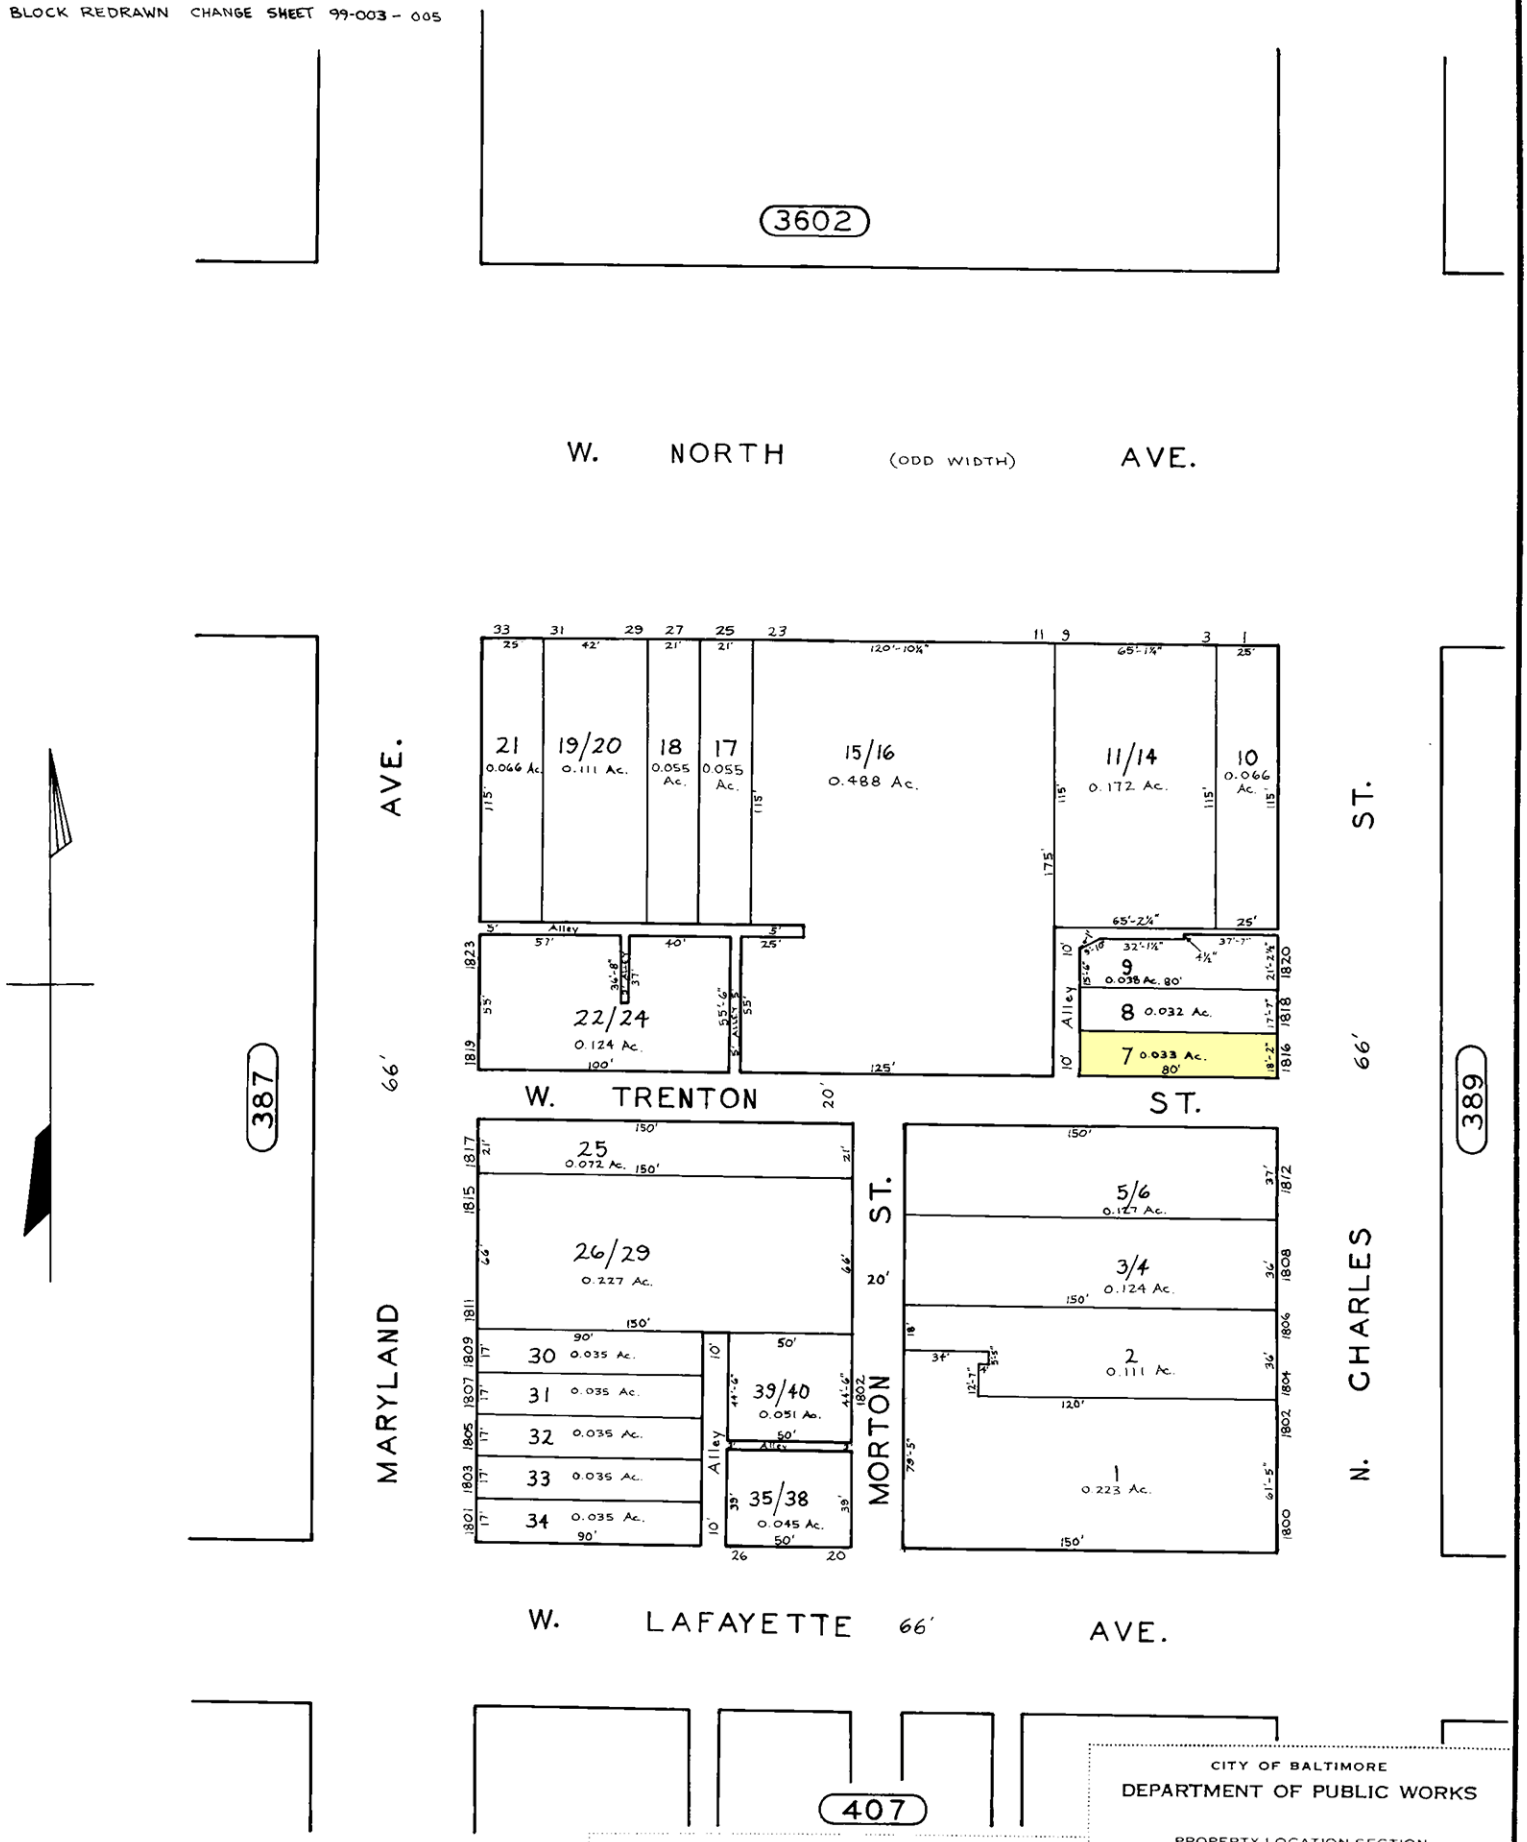

SHEETS IN SET: 2
SH. NO. 1

*NOTE: SEE SH. 2 FOR OLD CONDS.

NOTICE

THIS IS A REAL PROPERTY PLAT AS PROVIDED FOR UNDER ARTICLE 76(d) OF THE CITY CHARTER IT IS COMPILED FROM TITLE AND OTHER SOURCES AND IS NOT AN AUTHENTIC SURVEY.

CITY OF BALTIMORE
DEPARTMENT OF PUBLIC WORKS

PROPERTY LOCATION SECTION

WARD 12 SECTION 9

BLOCK 388

SCALE 1 IN. = 50 FT. DATE Oct. 1996

TRACED BY W.A.S.

LETTERED BY W.A.S.

CHECKED BY