"REVISIONS"
Lot 56, for 1938, per deeds and field Sh. No. 1279
LOTS 14,15 CONSID PER DEED CH. SH. 07-023

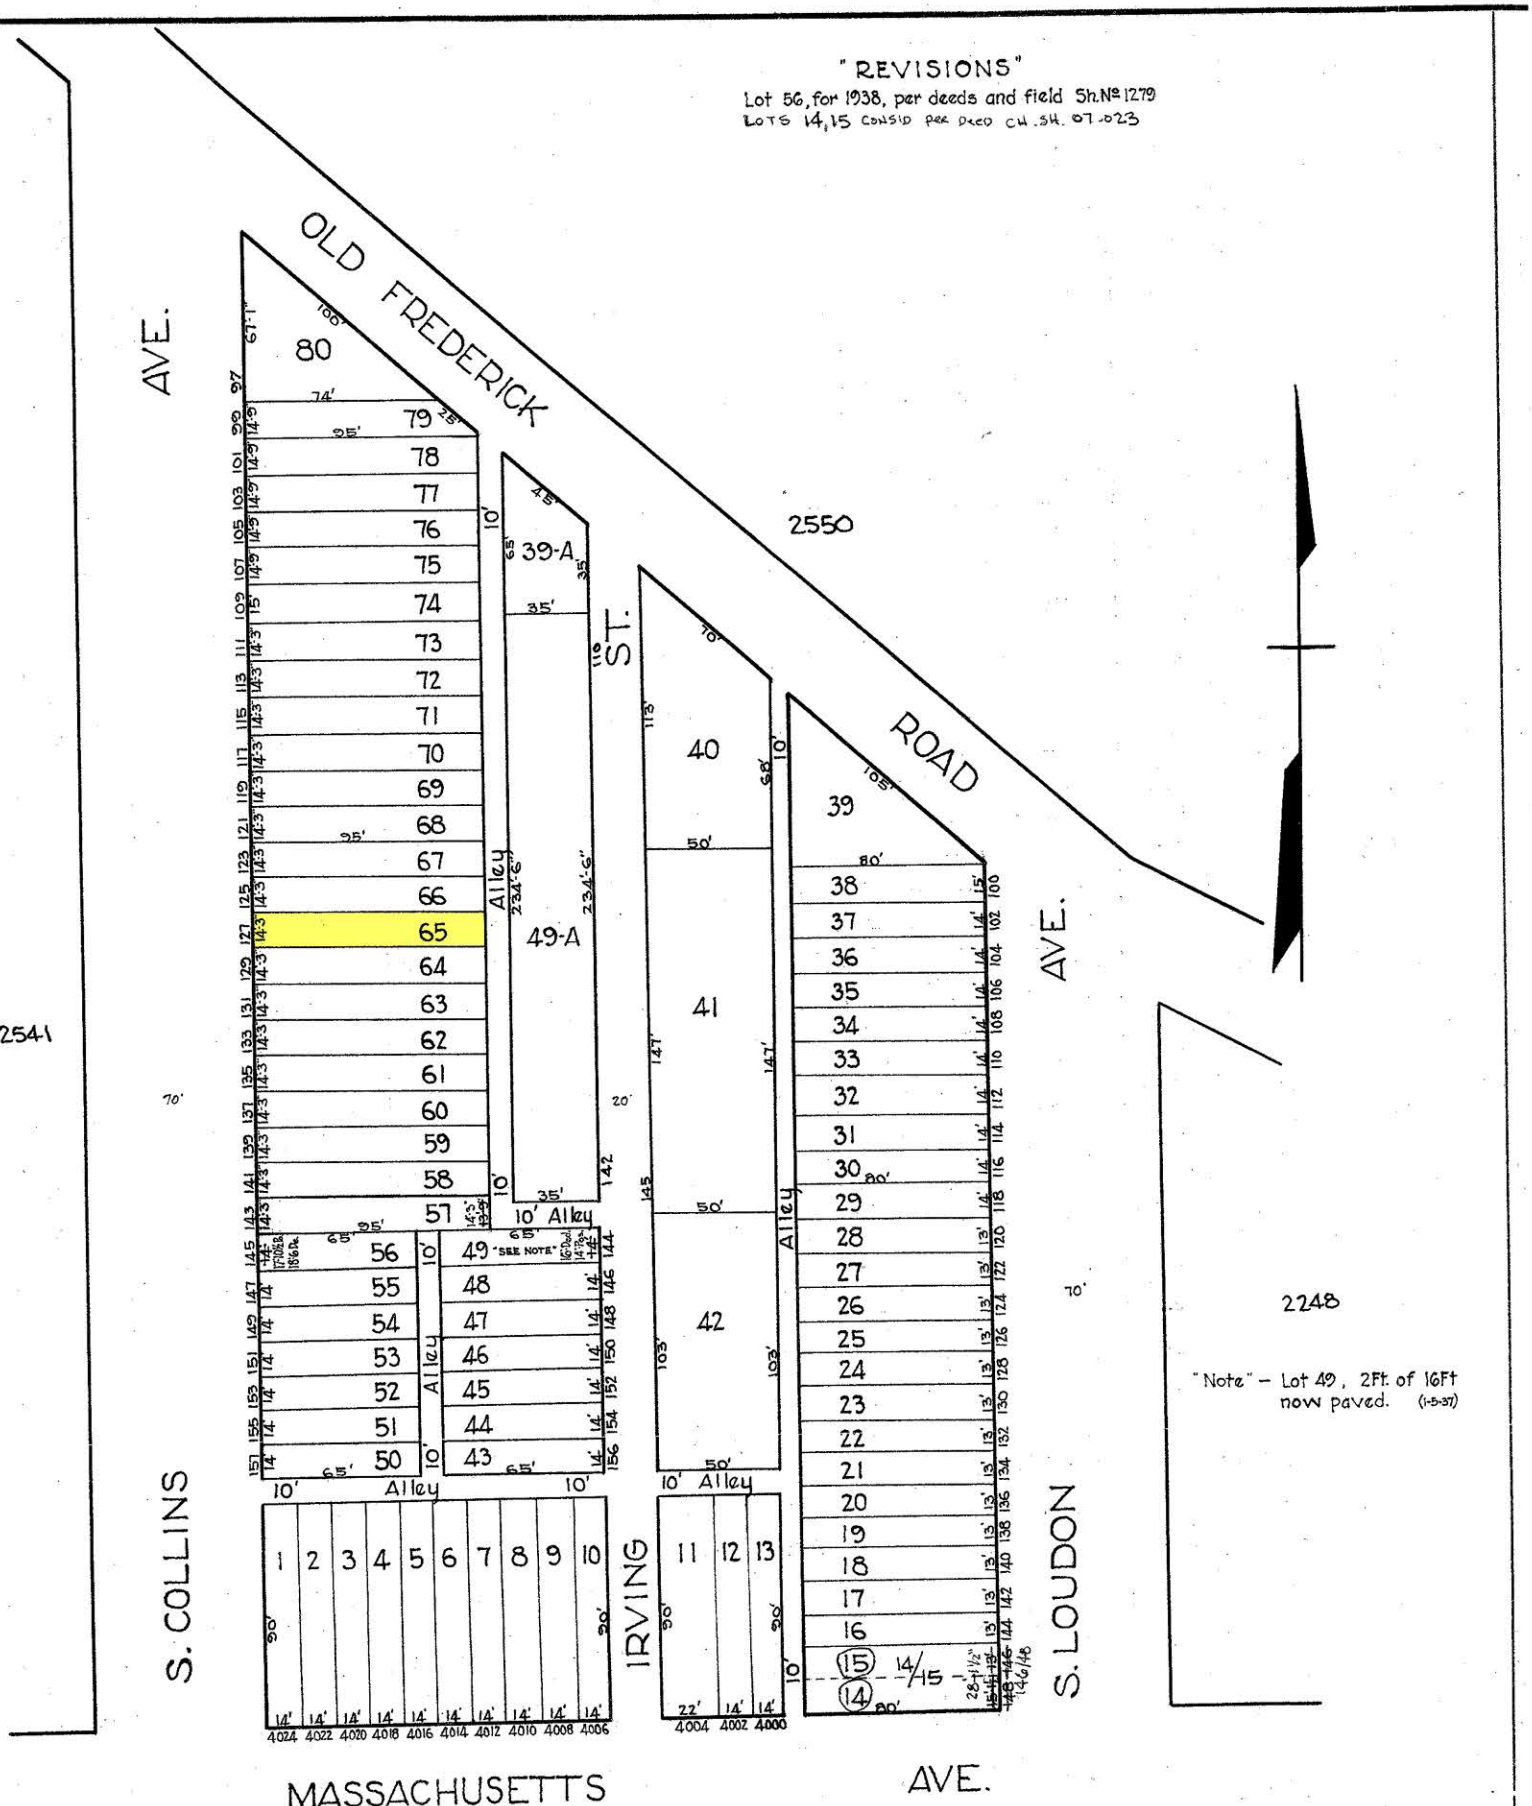

TRACED BY C.C. Miller
LETTERED BY H.V. Houser
CHECKED BY

NOTICE

THIS IS A REAL PROPERTY PLAT AS PROVIDED FOR UNDER ARTICLE 76(d) OF THE CITY CHARTER. IT IS COMPILED FROM TITLE AND OTHER SOURCES AND IS NOT AN AUTHENTIC SURVEY.

CITY OF BALTIMORE
DEPARTMENT OF PUBLIC WORKS
BUREAU OF PLANS & SURVEYS
PROPERTY LOCATION DIVISION

WARD 20 SECTION 4
BLOCK 2540

SCALE: 1" = 50'-0" DATE: Feb 1930