REVISIONS

Lots 143/148 to 160 St. Name Change C.Sh. 3176.
Lots 143/148, 149 & 150 to 160 House Nos. Changed Per P.S., C.Sh. 3253A.
Lot 93/94 Divided Per Deed, C. Sh. 5419.
Lots 150 to 160 Per. Field & Deed C.Str. 6890-C

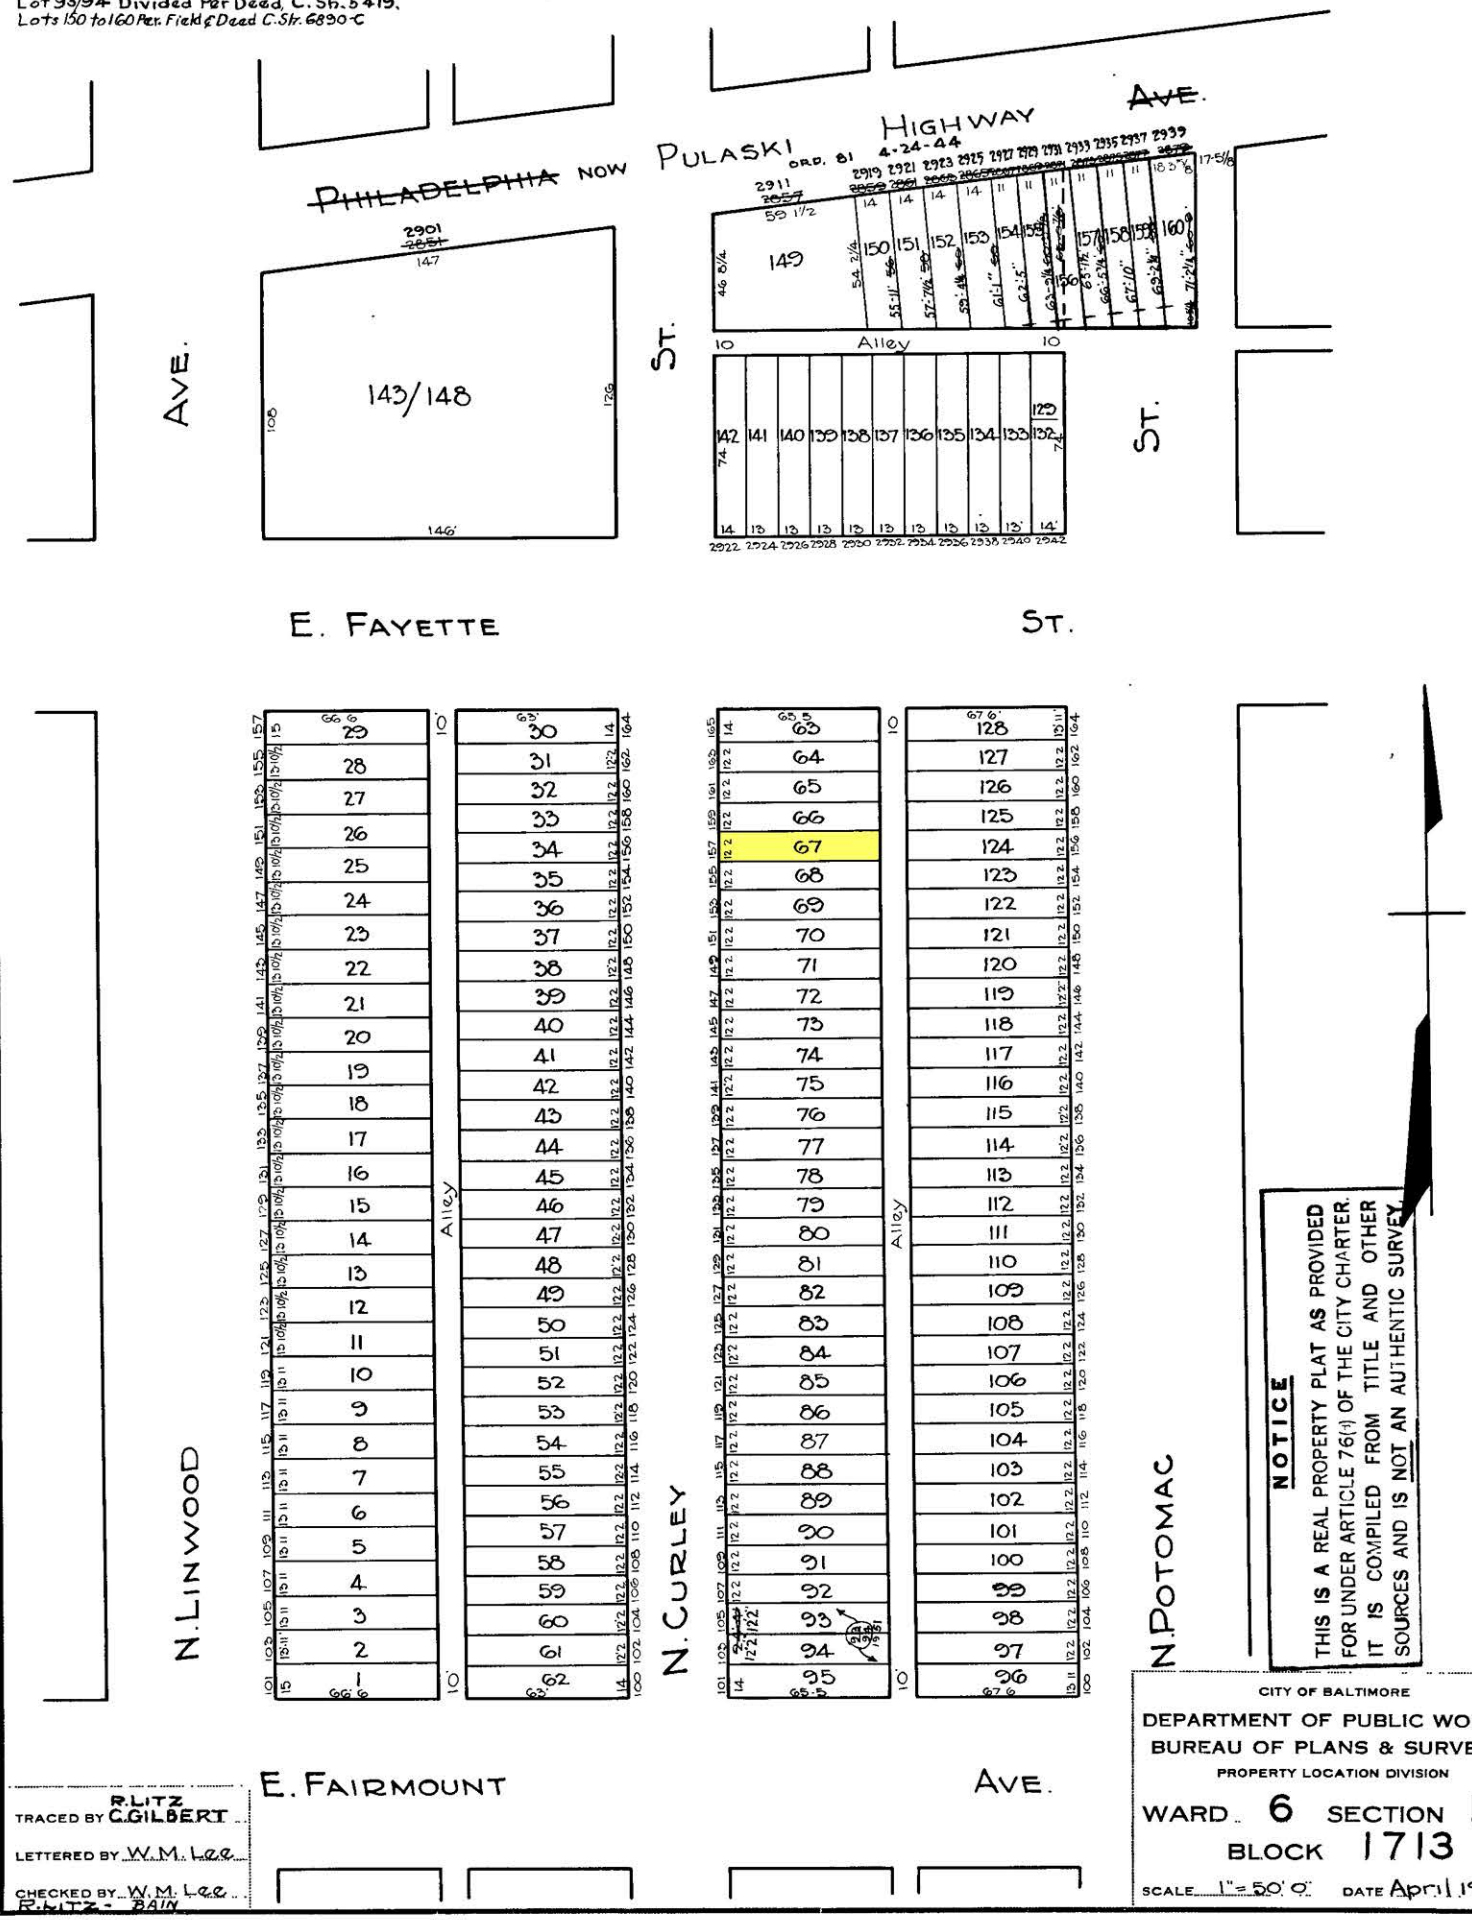

CITY OF BALTIMORE
DEPARTMENT OF PUBLIC WORKS
BUREAU OF PLANS & SURVEYS
PROPERTY LOCATION DIVISION

WARD 6 SECTION 17
BLOCK 1713

SCALE 1" = 50' 0" DATE April 1929

R. LITZ
TRACED BY C. GILBERT
LETTERED BY W.M. Lee
CHECKED BY W.M. Lee
R. LITZ - BAIN