REVISIONS

Lots 33 Thru 44 Cons'd Per Deed, C Sh. 144, 145
LOT 32A PER, DEED C.SH. 521

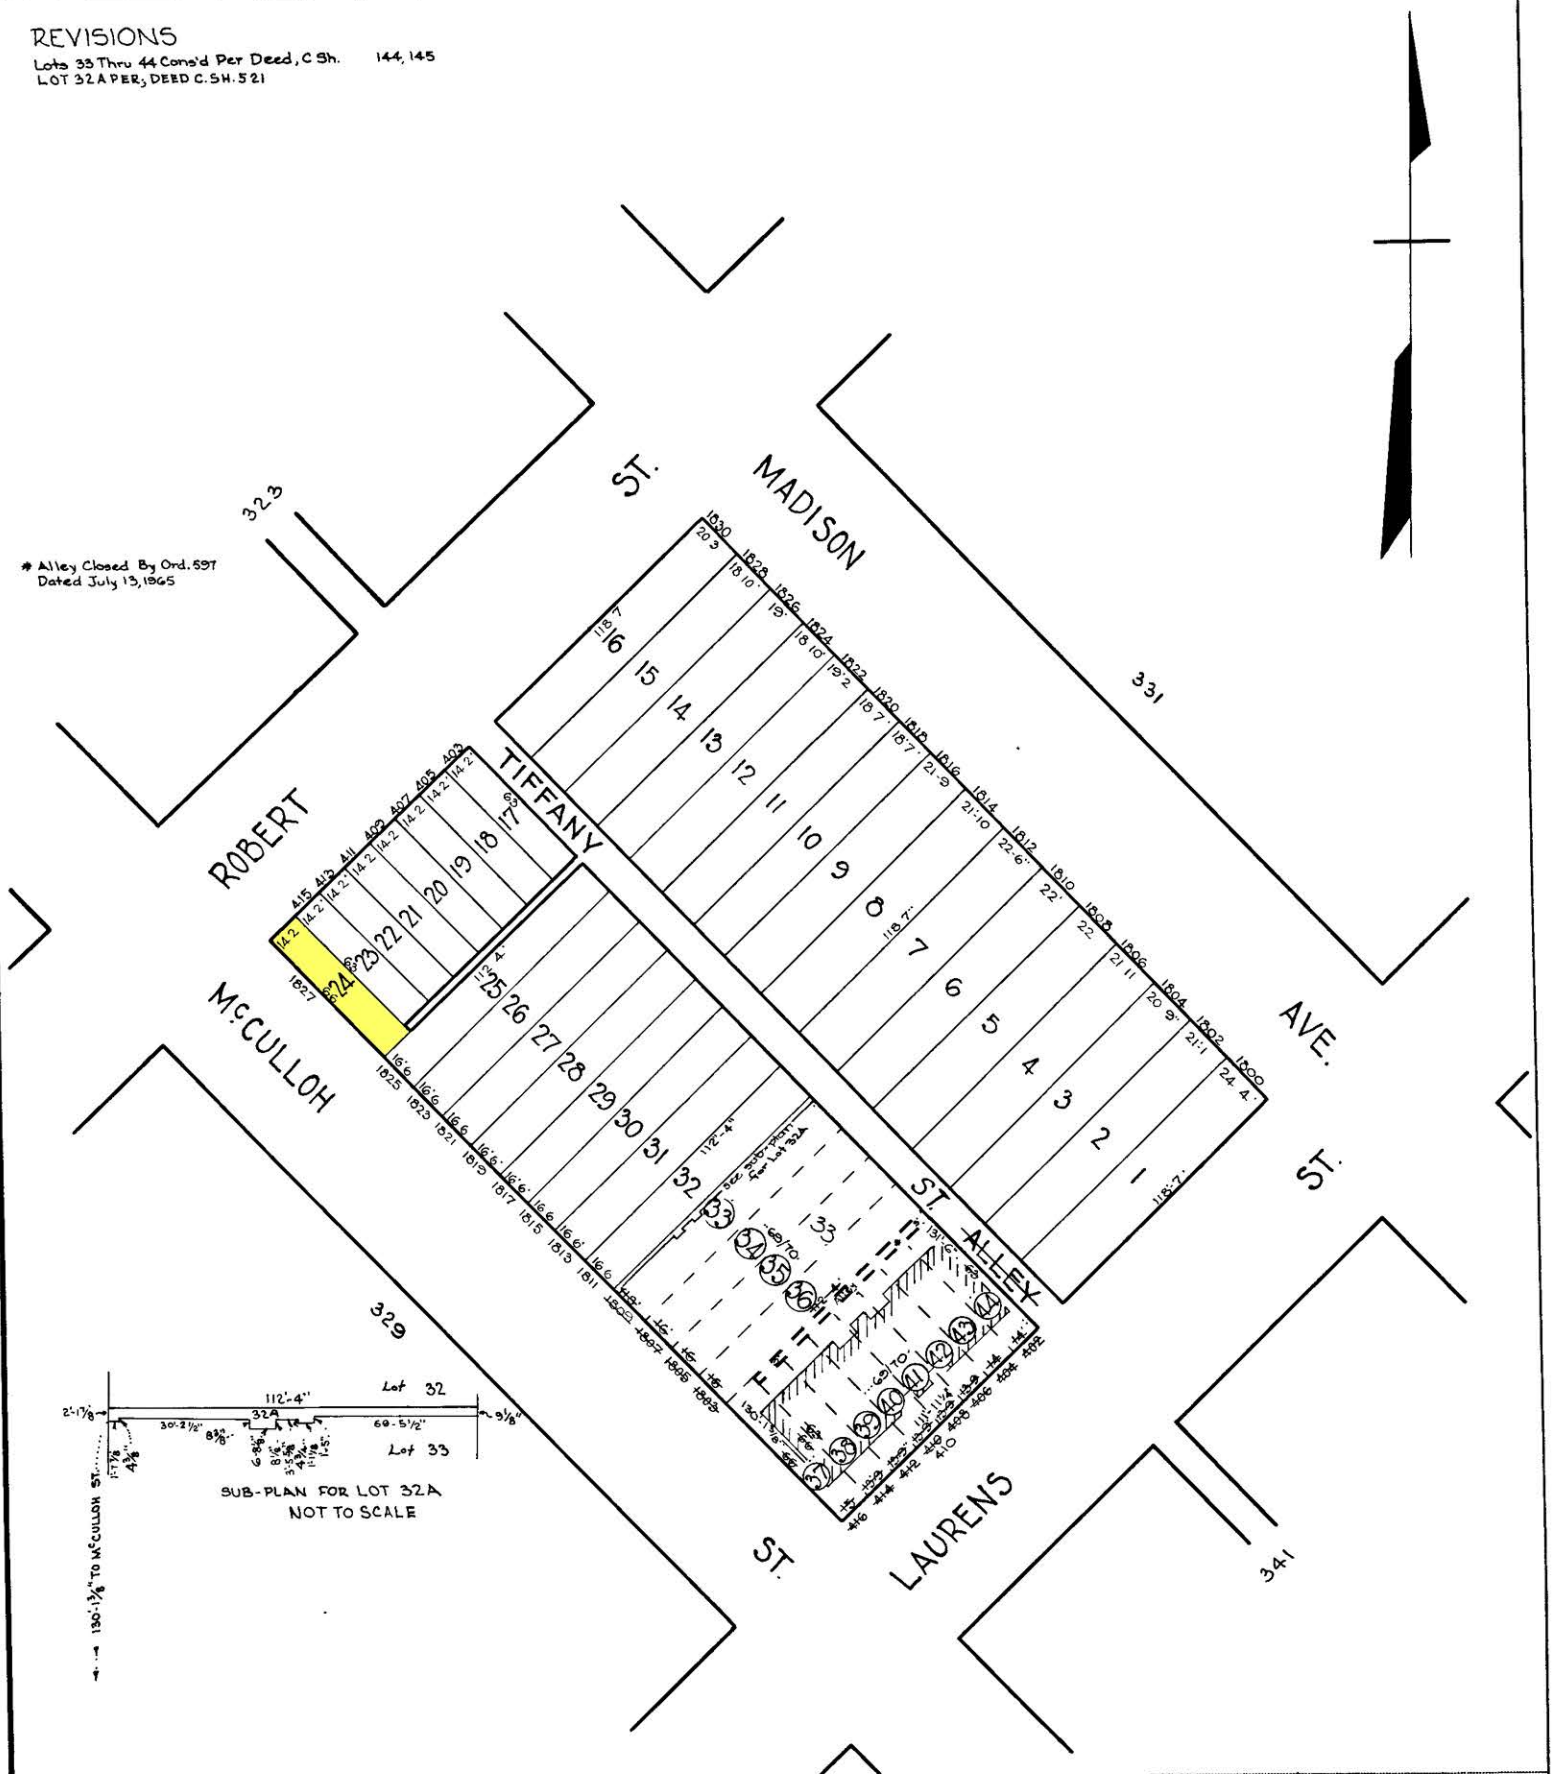

NOTICE

THIS IS A REAL PROPERTY PLAT AS PROVIDED FOR UNDER ARTICLE 761 OF THE CITY CHARTER. IT IS COMPILED FROM TITLE AND OTHER SOURCES AND IS NOT AN AUTHENTIC SURVEY

TRACED BY S. Moorehead
LETTERED BY WM Lee
CHECKED BY

CITY OF BALTIMORE
DEPARTMENT OF PUBLIC WORKS
BUREAU OF SURVEYS
PROPERTY LOCATION DIVISION

WARD 14 SECTION 13
BLOCK 330

SCALE 1" = 50'-0" DATE July 1929