REVISIONS

LOT 76/80, 81, 82, 83 & 84 CONS'D PER O.O. C.SH 98-158
BLOCK REDRAW CHANGE SHEET 99-045-050
LOTS 76/84 & 85 CONS'D PER O.O. C.SH 01-026

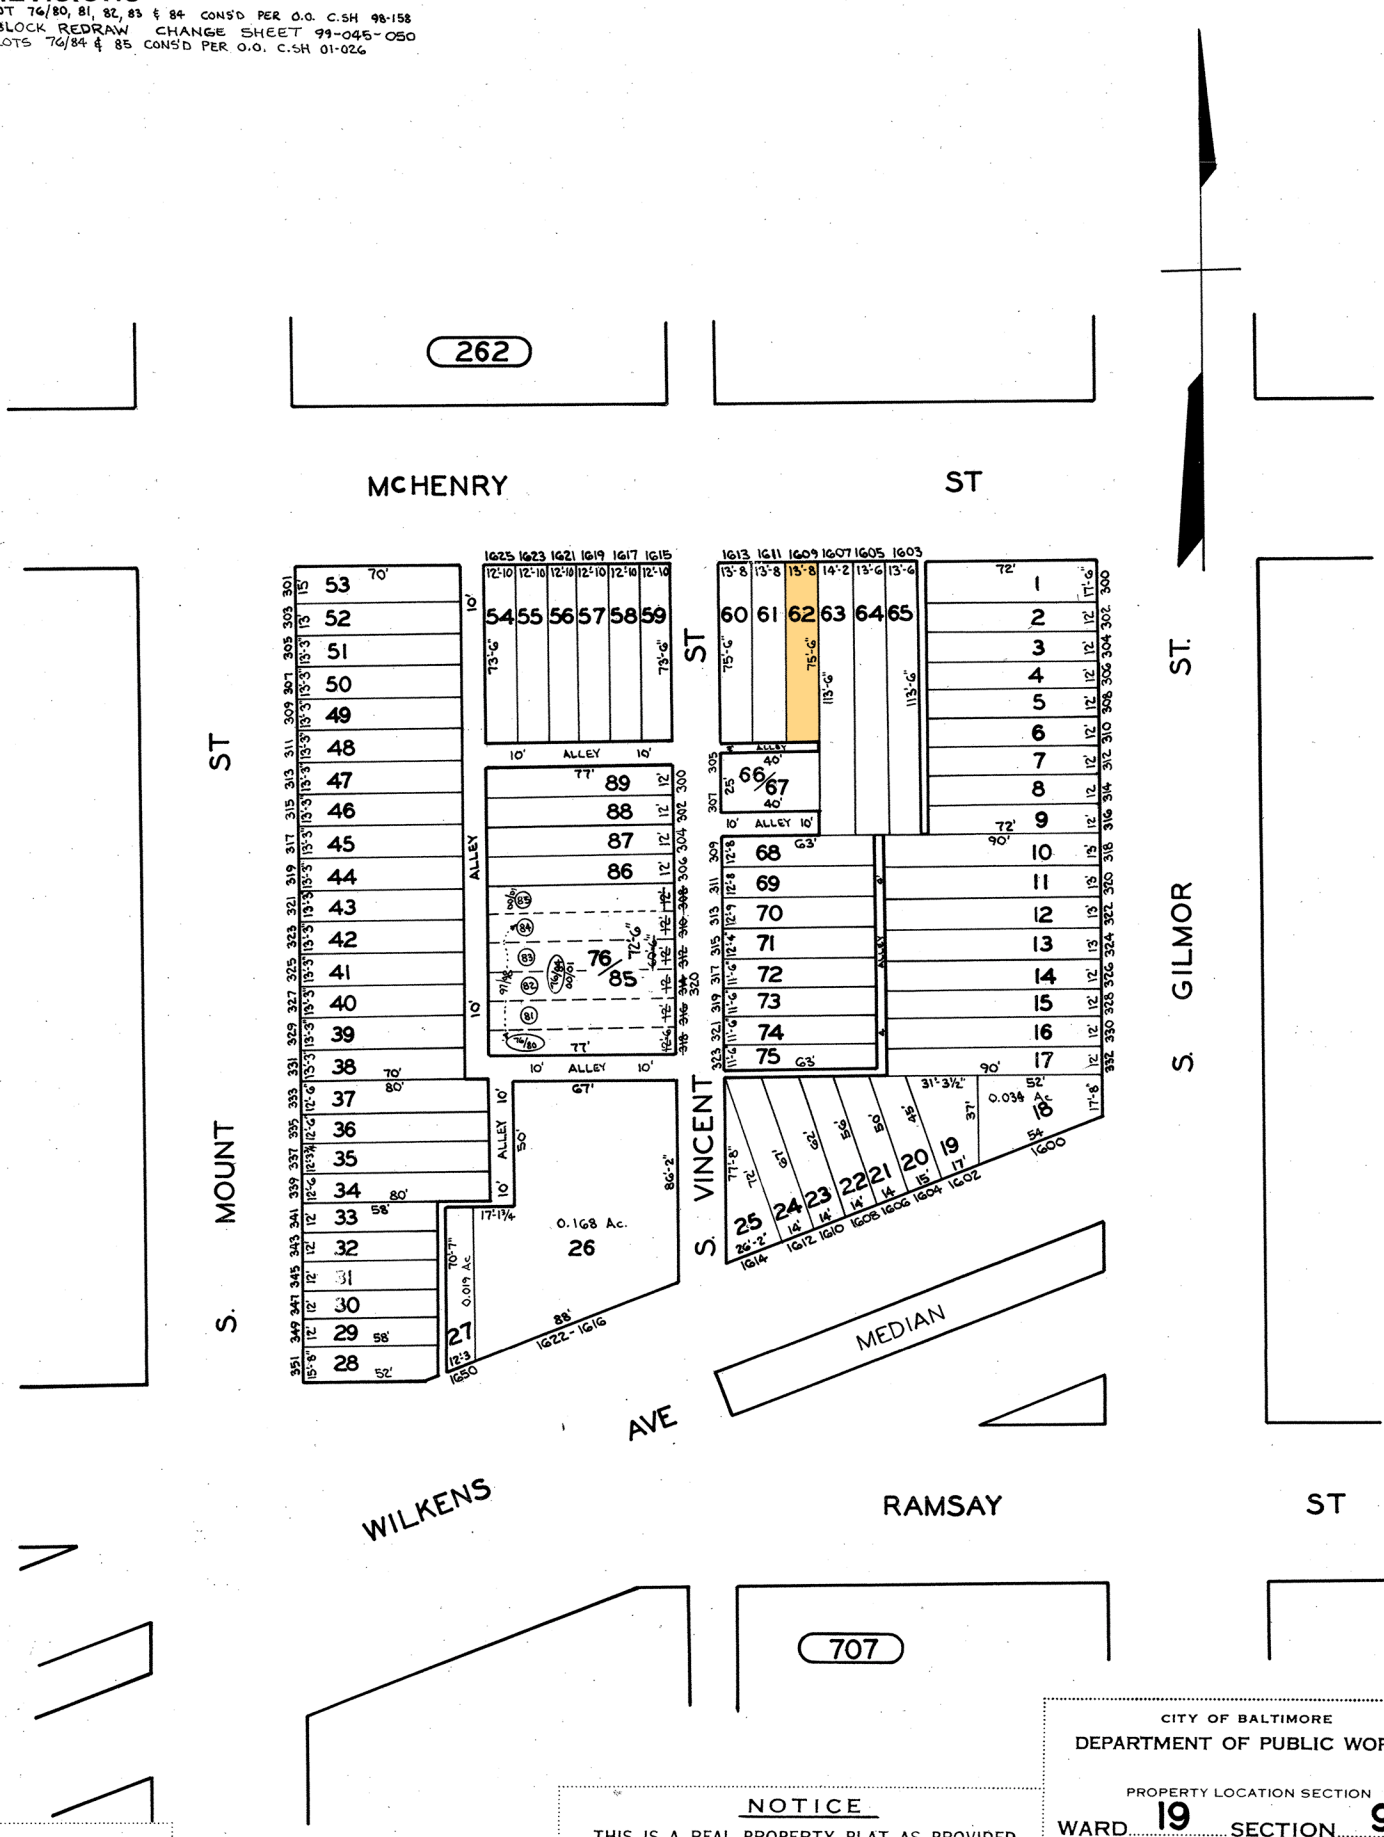

TRACED BY PIERRE M. FORD

LETTERED BY PIERRE M. FORD

CHECKED BY

NOTICE

THIS IS A REAL PROPERTY PLAT AS PROVIDED FOR UNDER ARTICLE 76(d) OF THE CITY CHARTER IT IS COMPILED FROM TITLE AND OTHER SOURCES AND IS NOT AN AUTHENTIC SURVEY.

CITY OF BALTIMORE
DEPARTMENT OF PUBLIC WORKS

PROPERTY LOCATION SECTION

WARD 19 SECTION 9

BLOCK 277

SCALE 1" = 50'-0" DATE