REVISIONS
Dim. Lot, 62 per Bauersfeld, C.Sh 1492F

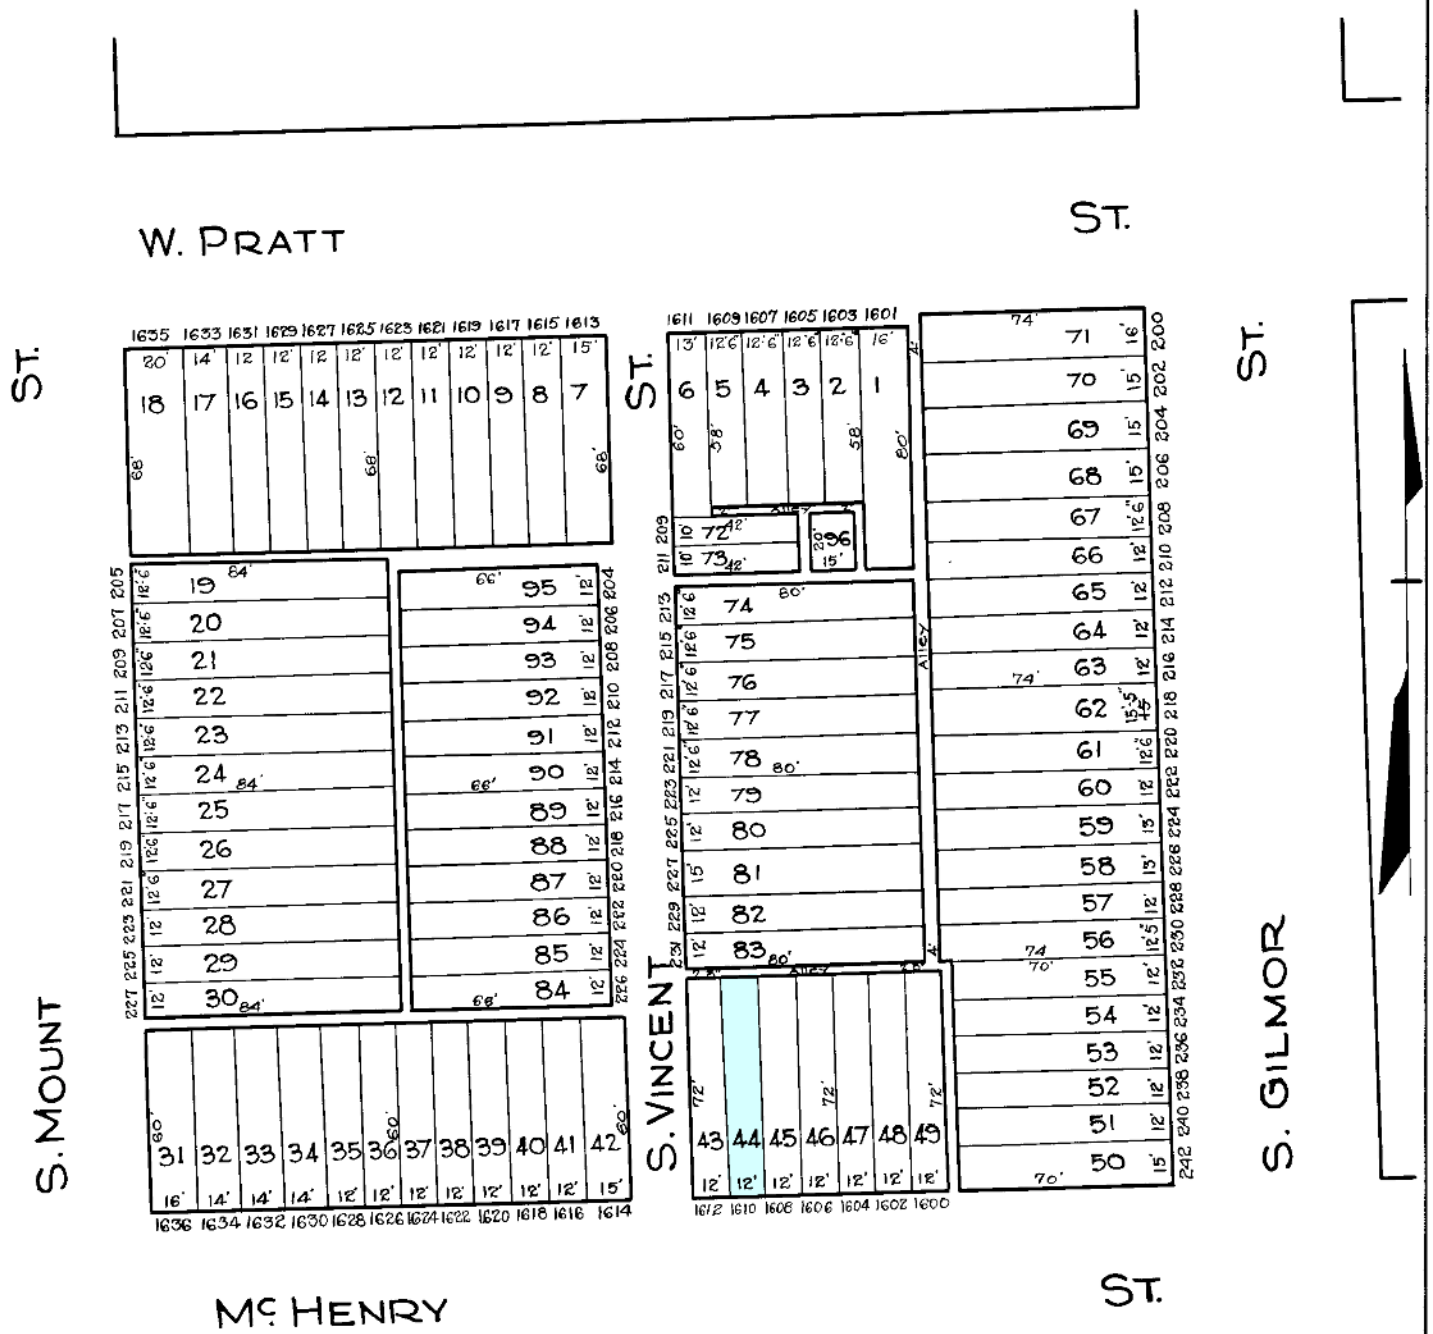

NOTICE

THIS IS A REAL PROPERTY PLAT AS PROVIDED FOR UNDER ARTICLE 76M OF THE CITY CHARTER IT IS COMPILED FROM TITLE AND OTHER SOURCES AND IS NOT AN AUTHENTIC SURVEY

TRACED BY G Moorehead
LETTERED BY G Moorehead Jos. J. Rokosky
CHECKED BY

CITY OF BALTIMORE
DEPARTMENT OF PUBLIC WORKS
BUREAU OF SURVEYS
PROPERTY LOCATION DIVISION

WARD 19 SECTION 12
BLOCK 262

SCALE 1 INCH = 40 FT. DATE July 1929