REVISIONS

DIM LOT 9 CORRECTED PER DEED & FIELD C. SH. 4665.
DIM. LOT 20 CORRECTED PER DEED C.SH. 5236A
LOTS 1 THRU 8 DIM CORR. PER DEEDS C SH 83-212

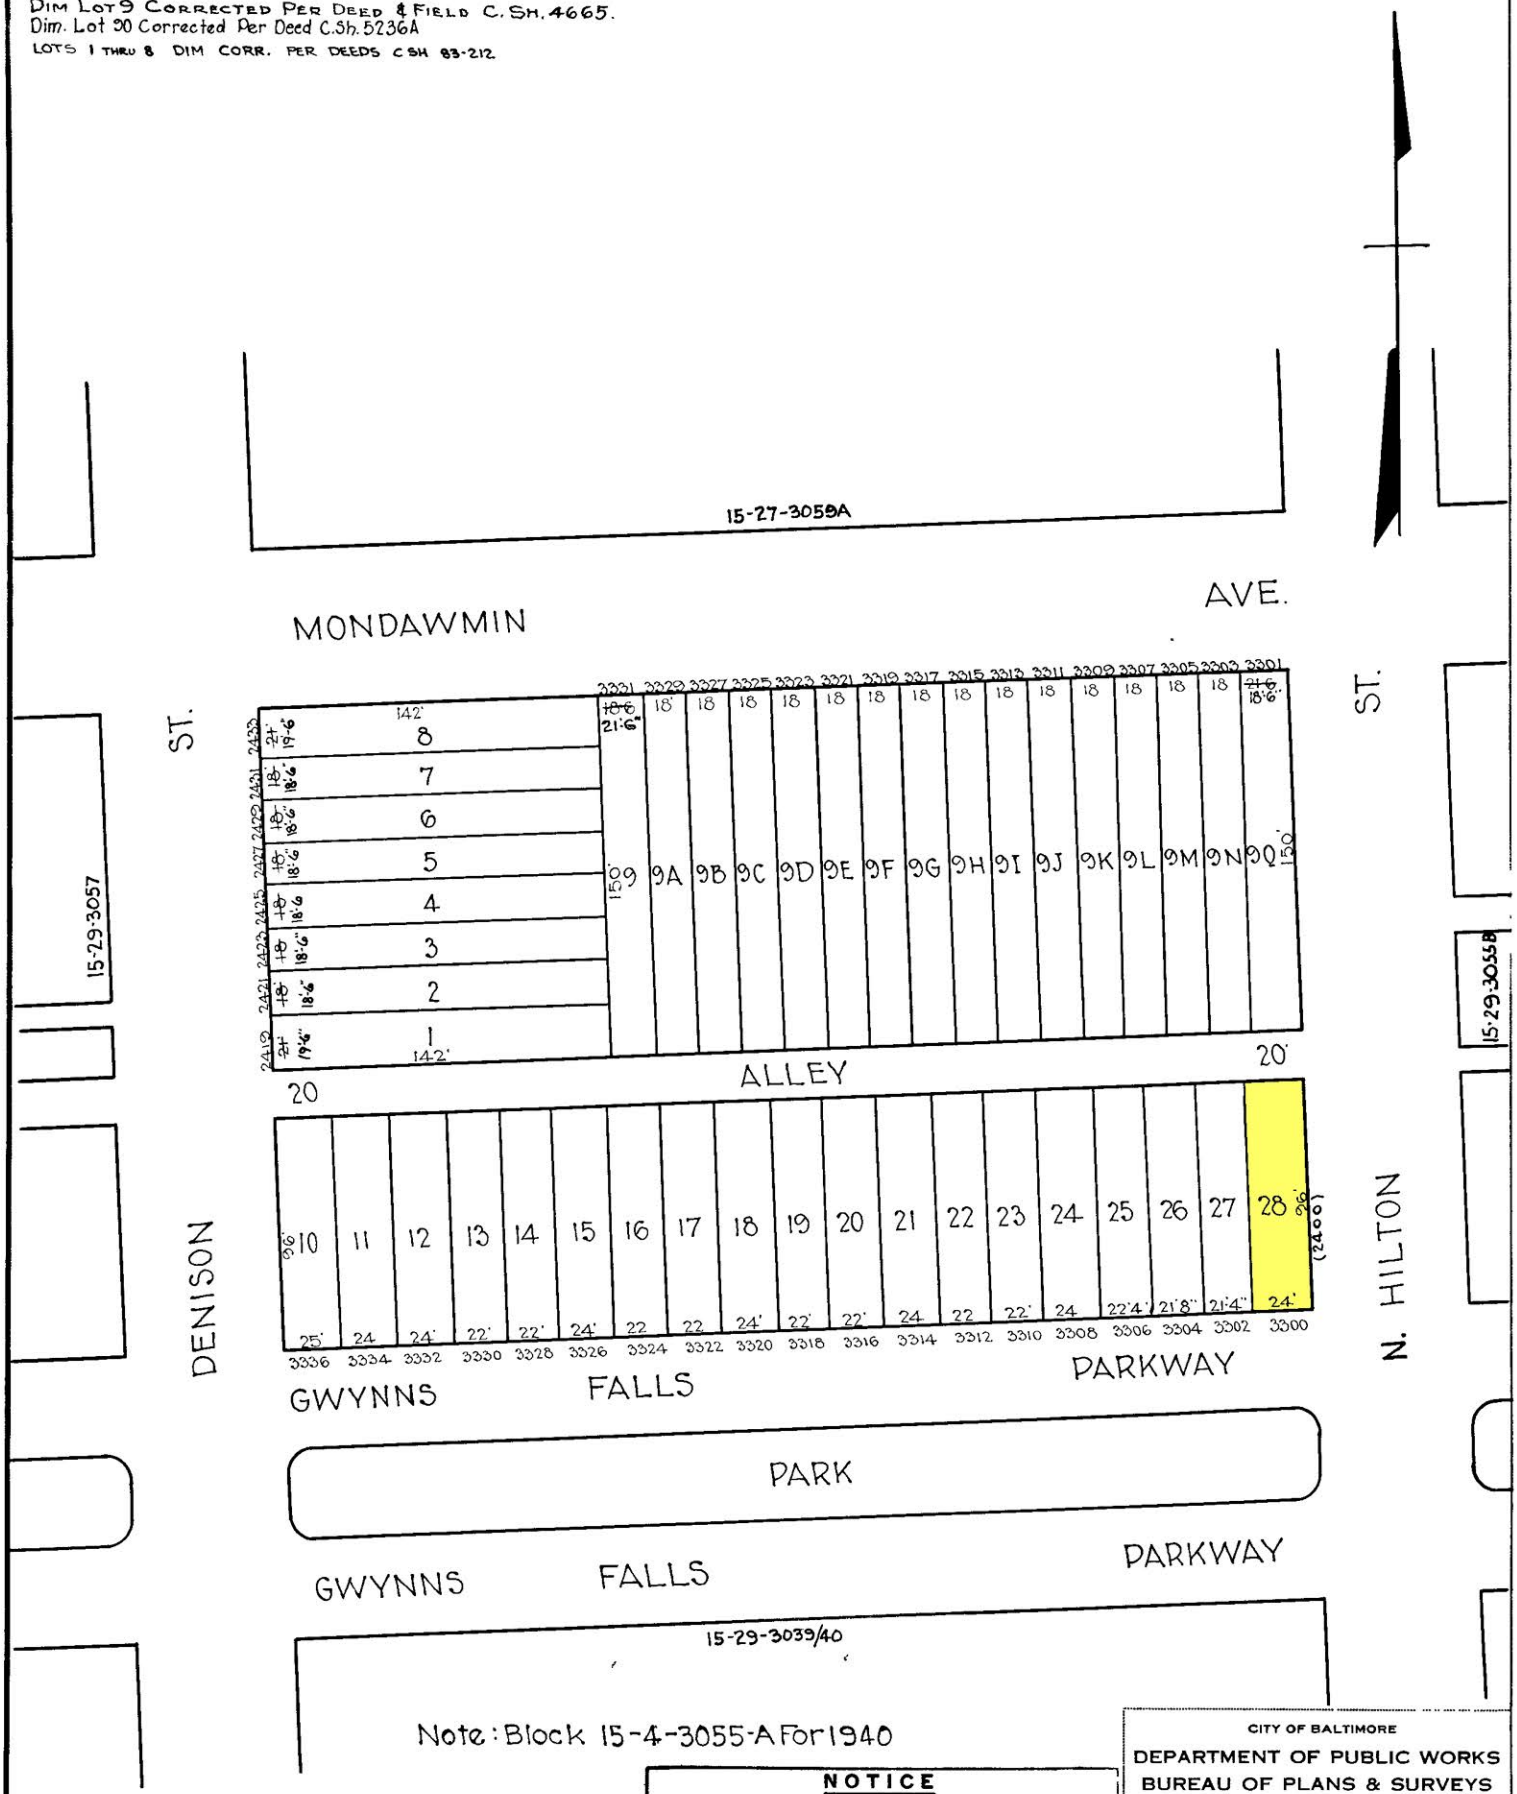

Note: Block 15-4-3055-A For 1940

NOTICE

THIS IS A REAL PROPERTY PLAT AS PROVIDED FOR UNDER ARTICLE 76(d) OF THE CITY CHARTER IT IS COMPILED FROM TITLE AND OTHER SOURCES AND IS NOT AN AUTHENTIC SURVEY

CITY OF BALTIMORE
DEPARTMENT OF PUBLIC WORKS
BUREAU OF PLANS & SURVEYS
PROPERTY LOCATION DIVISION

WARD 15 SECTION 29
BLOCK 3055 - A

SCALE 1" = 50'0". DATE Mch. 1930

TRACED BY C C Miller
LETTERED BY W M L
CHECKED BY